Tuckerman Lane at Herbert Hoover Middle School Sidewalk Improvements

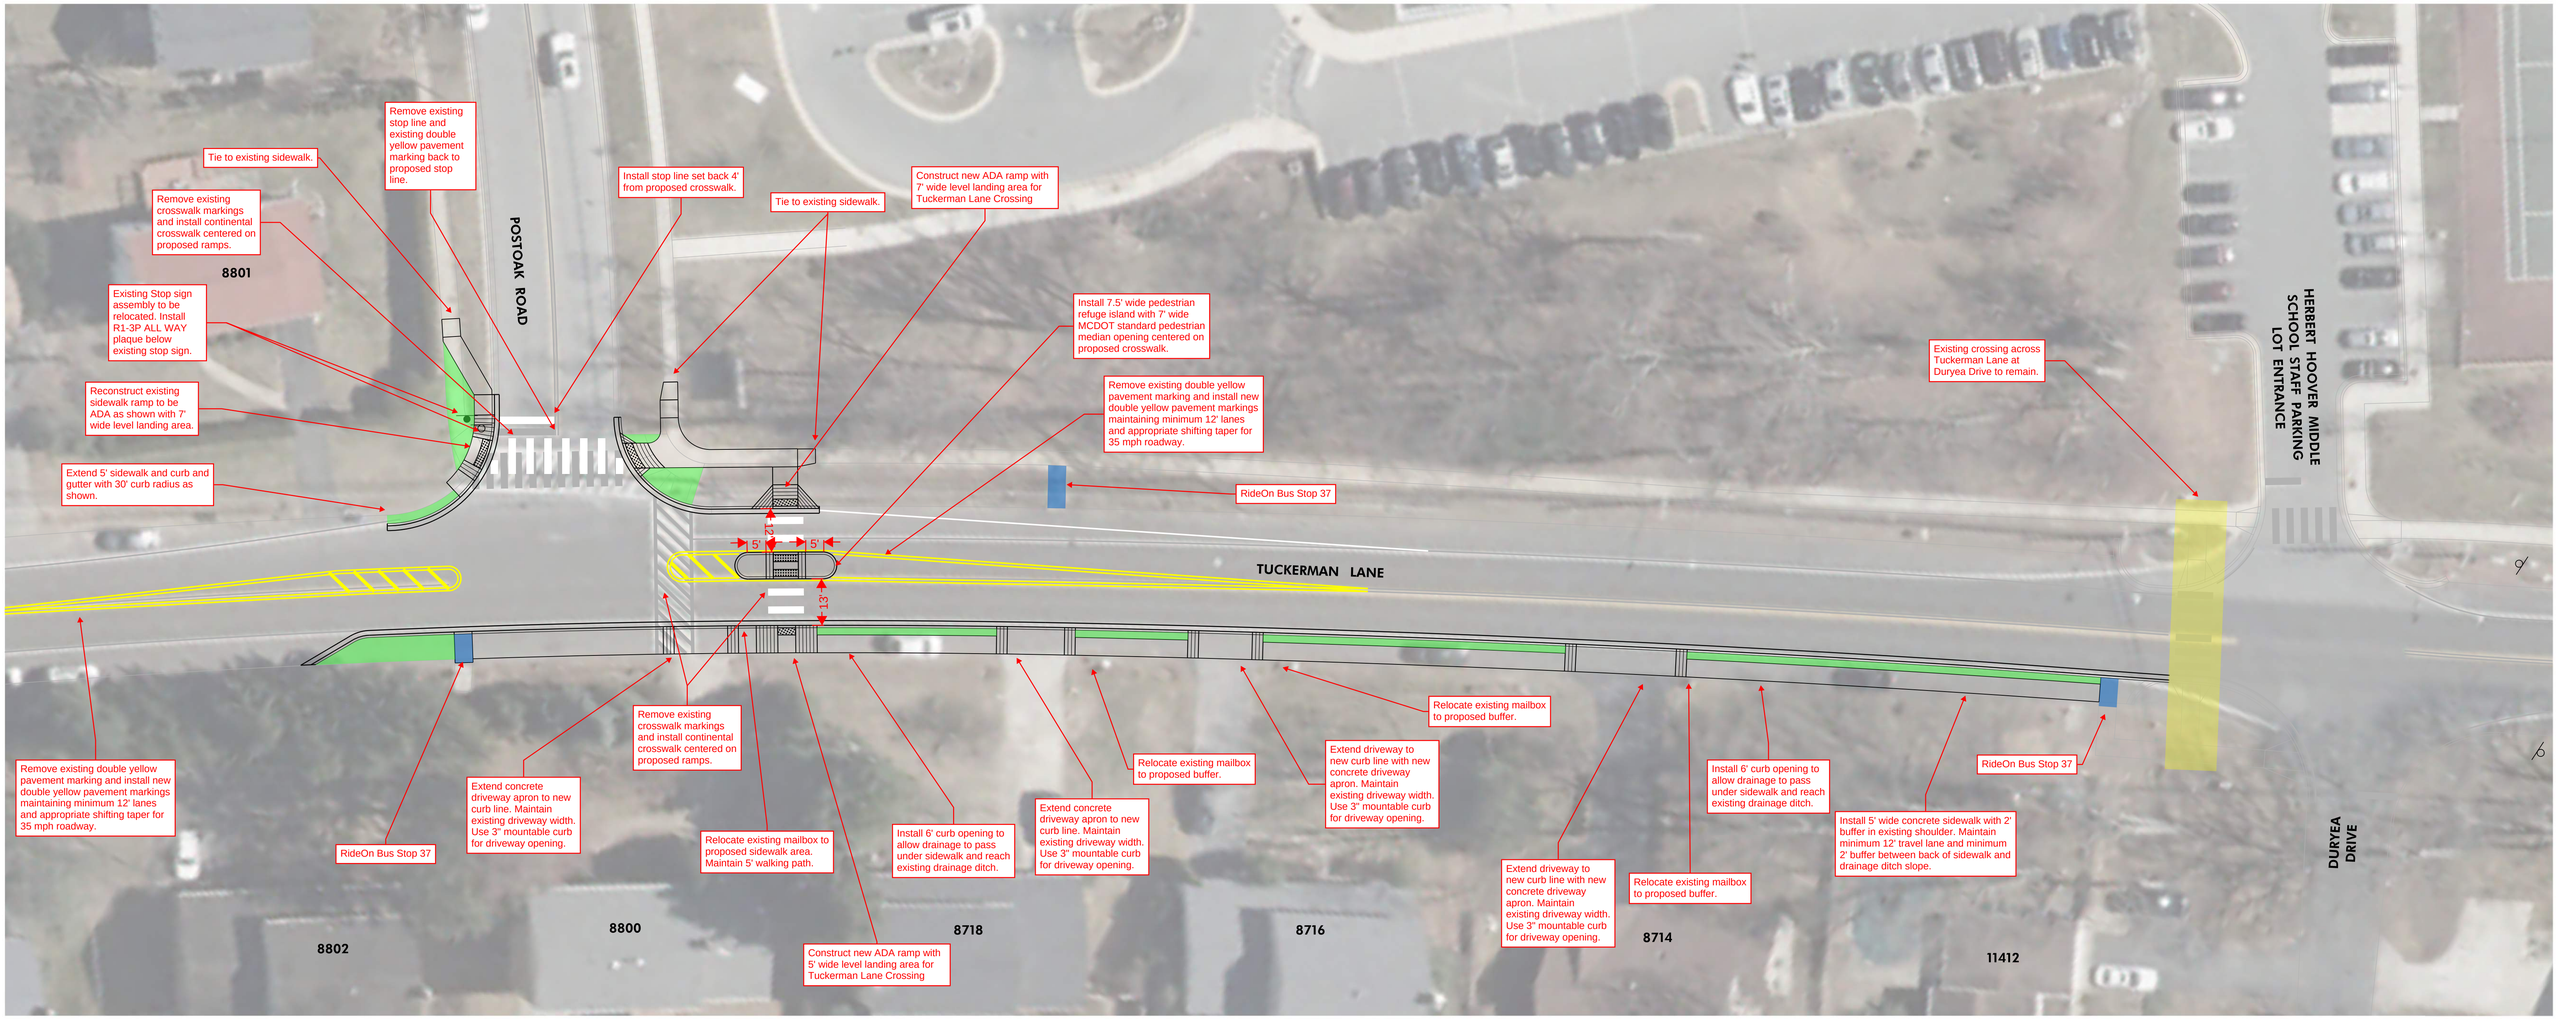

20' 0 20' 40'

SCALE: 1" = 20'