NEW HAMPSHIRE AVENUE SERVICE ROAD SIDEWALK IMPROVEMENTS CONCEPT

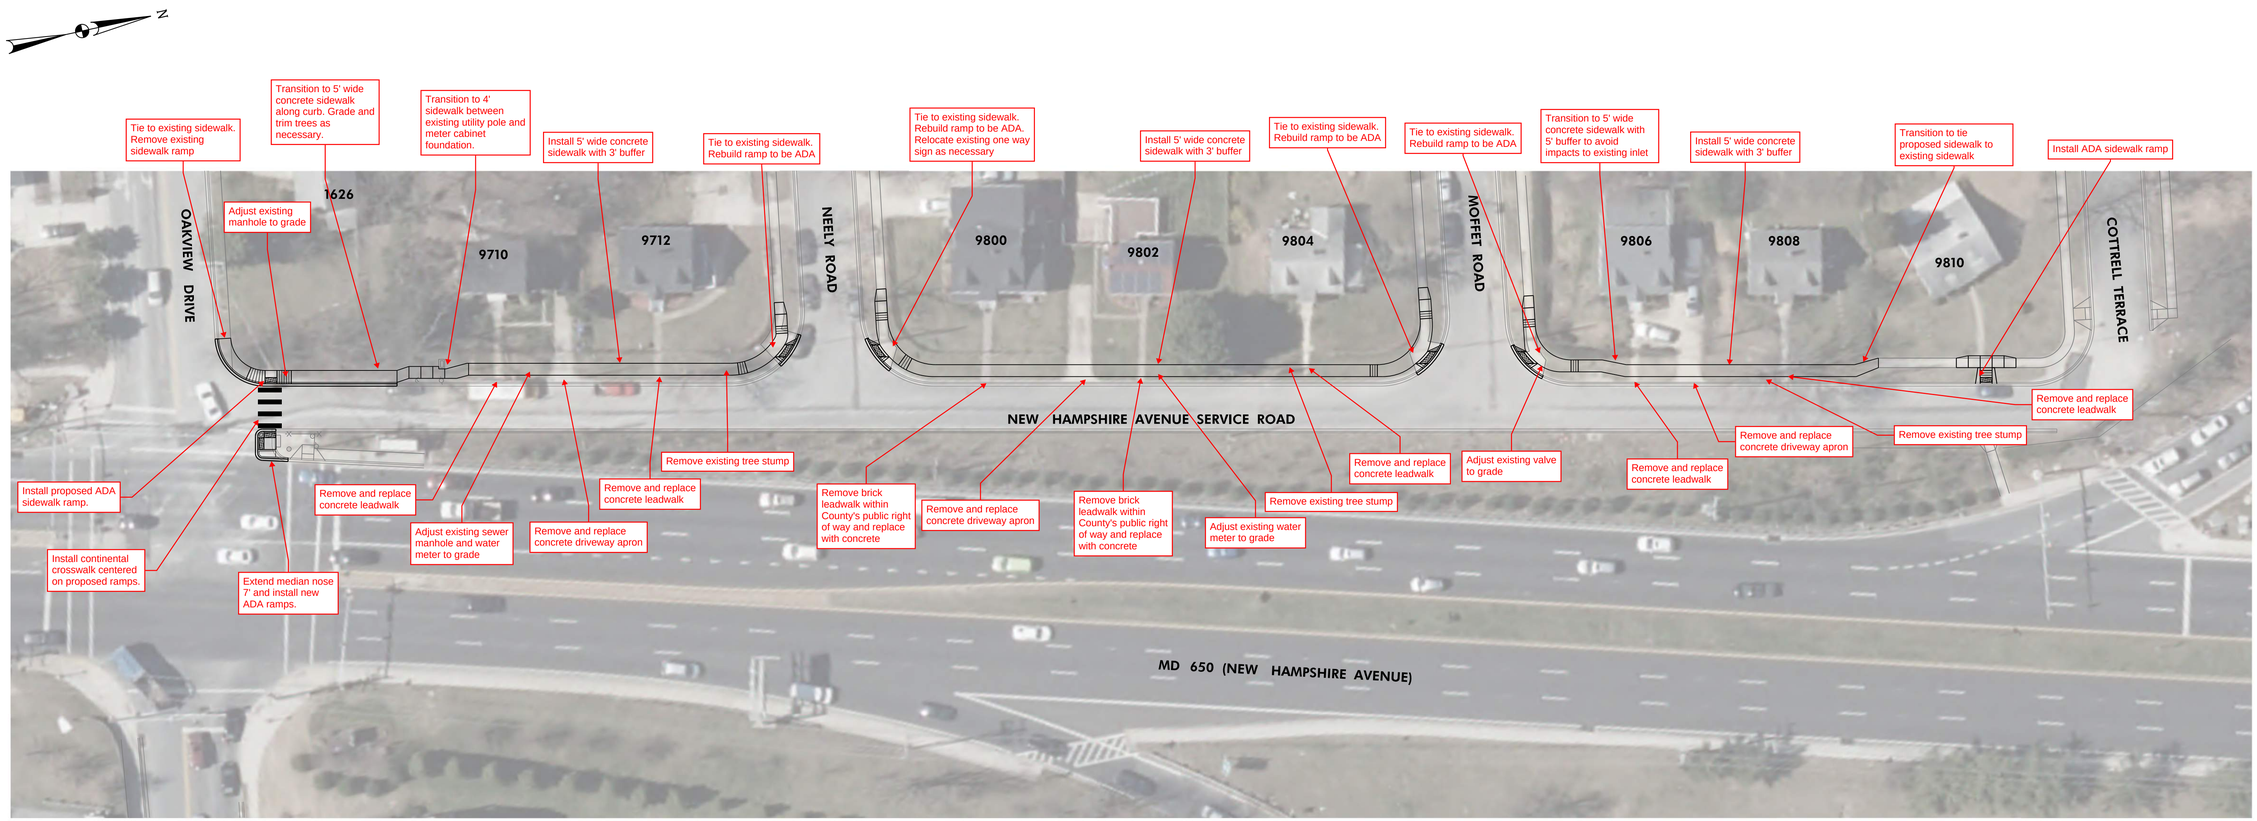

30' 0 30' 60'
SCALE: 1" = 30'