Exhibit 16(a)
OZAH Case No: CU 23-12

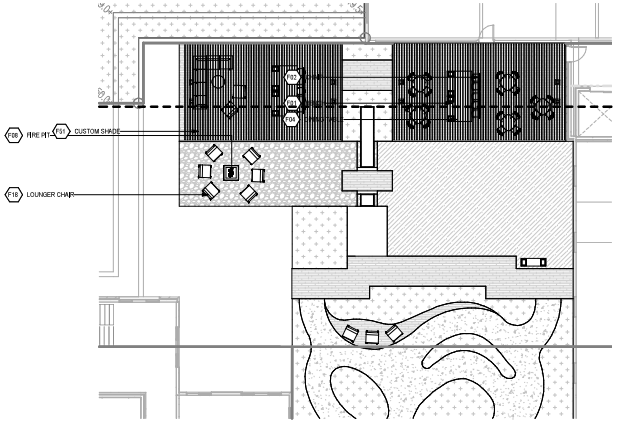

1 LS-201 AL GARDEN COURTYARD LANDSCAPE PLAN
1" = 10'-0"

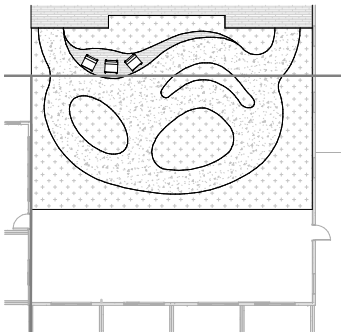

1 LS-201 MEMORY CARE DISCOVERY GARDEN LANDSCAPE PLAN
1" = 10'-0"

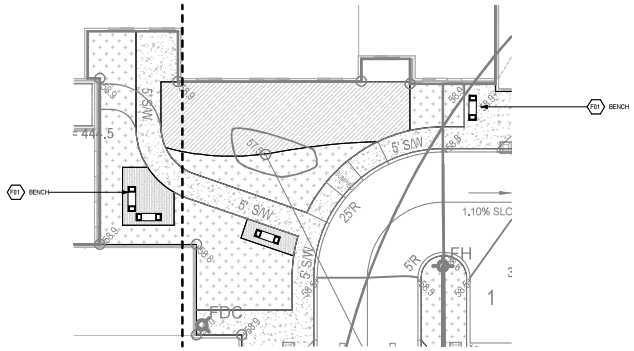

3 LS-201 FITNESS GREEN LANDSCAPE PLAN
1" = 10'-0"

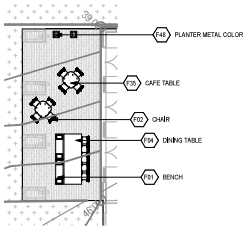

4 LS-201 IL DINING TERRACE LANDSCAPE PLAN
1" = 10'-0"

KEY NOTES:

F01	BENCH
F02	CHAIR
F04	DINING TABLE
F08	FIRE PIT
F18	LOUNGER CHAIR
F05	CAFE TABLE
F48	PLANTER METAL COLOR
F01	CUSTOM SHADE

GRAPHIC LEGEND:

CONCRETE #1, TYP. (SEE SPEC)

TURFGRASS, SOD, PINGTEG (SEE SPEC)

PLANTING AREAS (SEE LP SERIES)

SYNTHETIC TURF (SEE SPEC)

WOOD DECKING (SEE SPEC)

0' 5'-0" 10'-0" 20'-0" 40'-0"

TRUE NORTH

BKV GROUP

Architecture
Interior Design
Landscape Architecture
Engineering

1054 31st Street NW
Canal Square
Suite 410
Washington, DC
20007
202.595.3173

www.bkvgroup.com

CONSULTANTS

PROJECT TITLE

BROOKSTONE SENIOR LIVING

ISSUE #	DATE	DESCRIPTION
	09/30/2022	CONDITIONAL USE
	05/11/2023	CONDITIONAL USE RE-SUBMISSION

CERTIFICATION

I hereby certify that these documents were prepared or approved by me, and that I am a duly licensed architect under the laws of the State of Maryland. License No. 29332, Expiration Date: 5/15/2025

Timothy Keith Robinson
Licensee Name

Date

DRAWN BY	EN
CHECKED BY	GK
COMMISSION NUMBER	XXX-XXX

SHEET TITLE

AMENITY DECK ENLARGEMENTS

SHEET NUMBER

LS-201

© 2019 BKV Group

BIM 360://2485-01 Dino Drive_Burtonsville/2485-01 Dino Drive_Burtonsville_LAND_2021.rvt
5/9/2023 11:29:45 AM