Exhibit 16 (b)
OZAH Case NO: CU 23-12

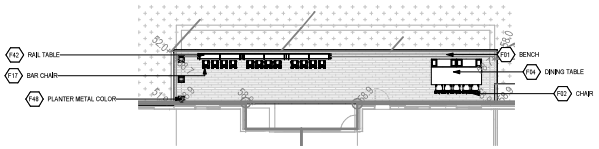

2 SOCIAL TERRACE LANDSCAPE PLAN
LS-202 1" = 10'-0"

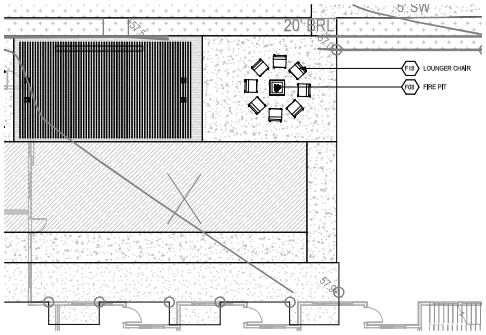

3 IL ACTIVE COURTYARD LANDSCAPE PLAN
LS-202 1" = 10'-0"

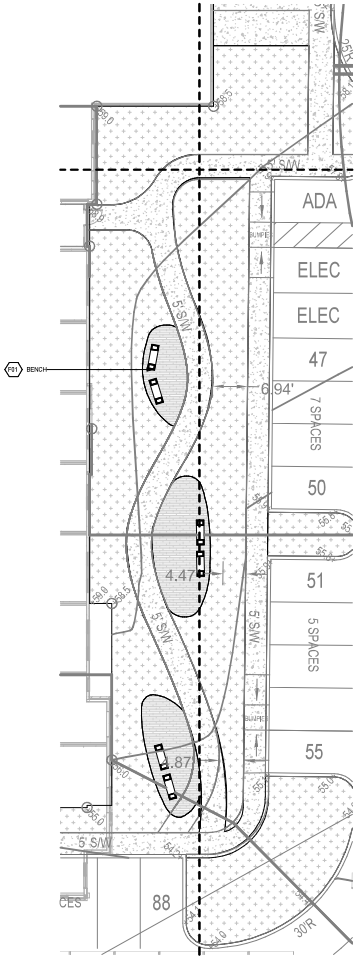

4 MC GARDEN WALK LANDSCAPE PLAN
LS-202 1" = 10'-0"

KEY NOTES:

F01	BENCH
F02	CHAIR
F04	DINING TABLE
F08	FIRE PIT
F17	BAR CHAIR
F18	LOUNGER CHAIR
F42	RAIL TABLE
F48	PLANTER METAL COLOR

GRAPHIC LEGEND:

CONCRETE #1, TYP. (SEE SPEC)
TURFGRASS: SOD IRRIGATED (SEE SPEC)
PLANTING AREAS (SEE UP SERIES)
SYNTHETIC TURF (SEE SPEC)
WOOD DECKING (SEE SPEC)

0' 5'-0" 10'-0" 20'-0" 40'-0"
TRUE NORTH

BKV GROUP
Architecture
Interior Design
Landscape Architecture
Engineering

1054 31st Street NW
Canal Square
Suite 410
Washington, DC
20007
202.595.3173

www.bkvgroup.com

CONSULTANTS

PROJECT TITLE
BROOKSTONE SENIOR LIVING

ISSUE #	DATE	DESCRIPTION
	09/30/2022	CONDITIONAL USE
	05/11/2023	CONDITIONAL USE RE-SUBMISSION

CERTIFICATION

I hereby certify that these documents were prepared or approved by me, and that I am a duly licensed architect under the laws of the State of Maryland.
License No. 3650, Expiration Date: 5/15/2025

Brady Keith Patterson
3650
License Number Date

DRAWN BY	EN
CHECKED BY	CK
COMMISSION NUMBER	XXXX-XXX

SHEET TITLE
AMENITY DECK ENLARGEMENTS

SHEET NUMBER
LS-202

© 2019 BKV Group

BIM 360://2485-01 Dino Drive_Burtonsville/2485-01 Dino Drive_Burtonsville_LAND_2021.rvt
5/9/2023 11:29:50 AM