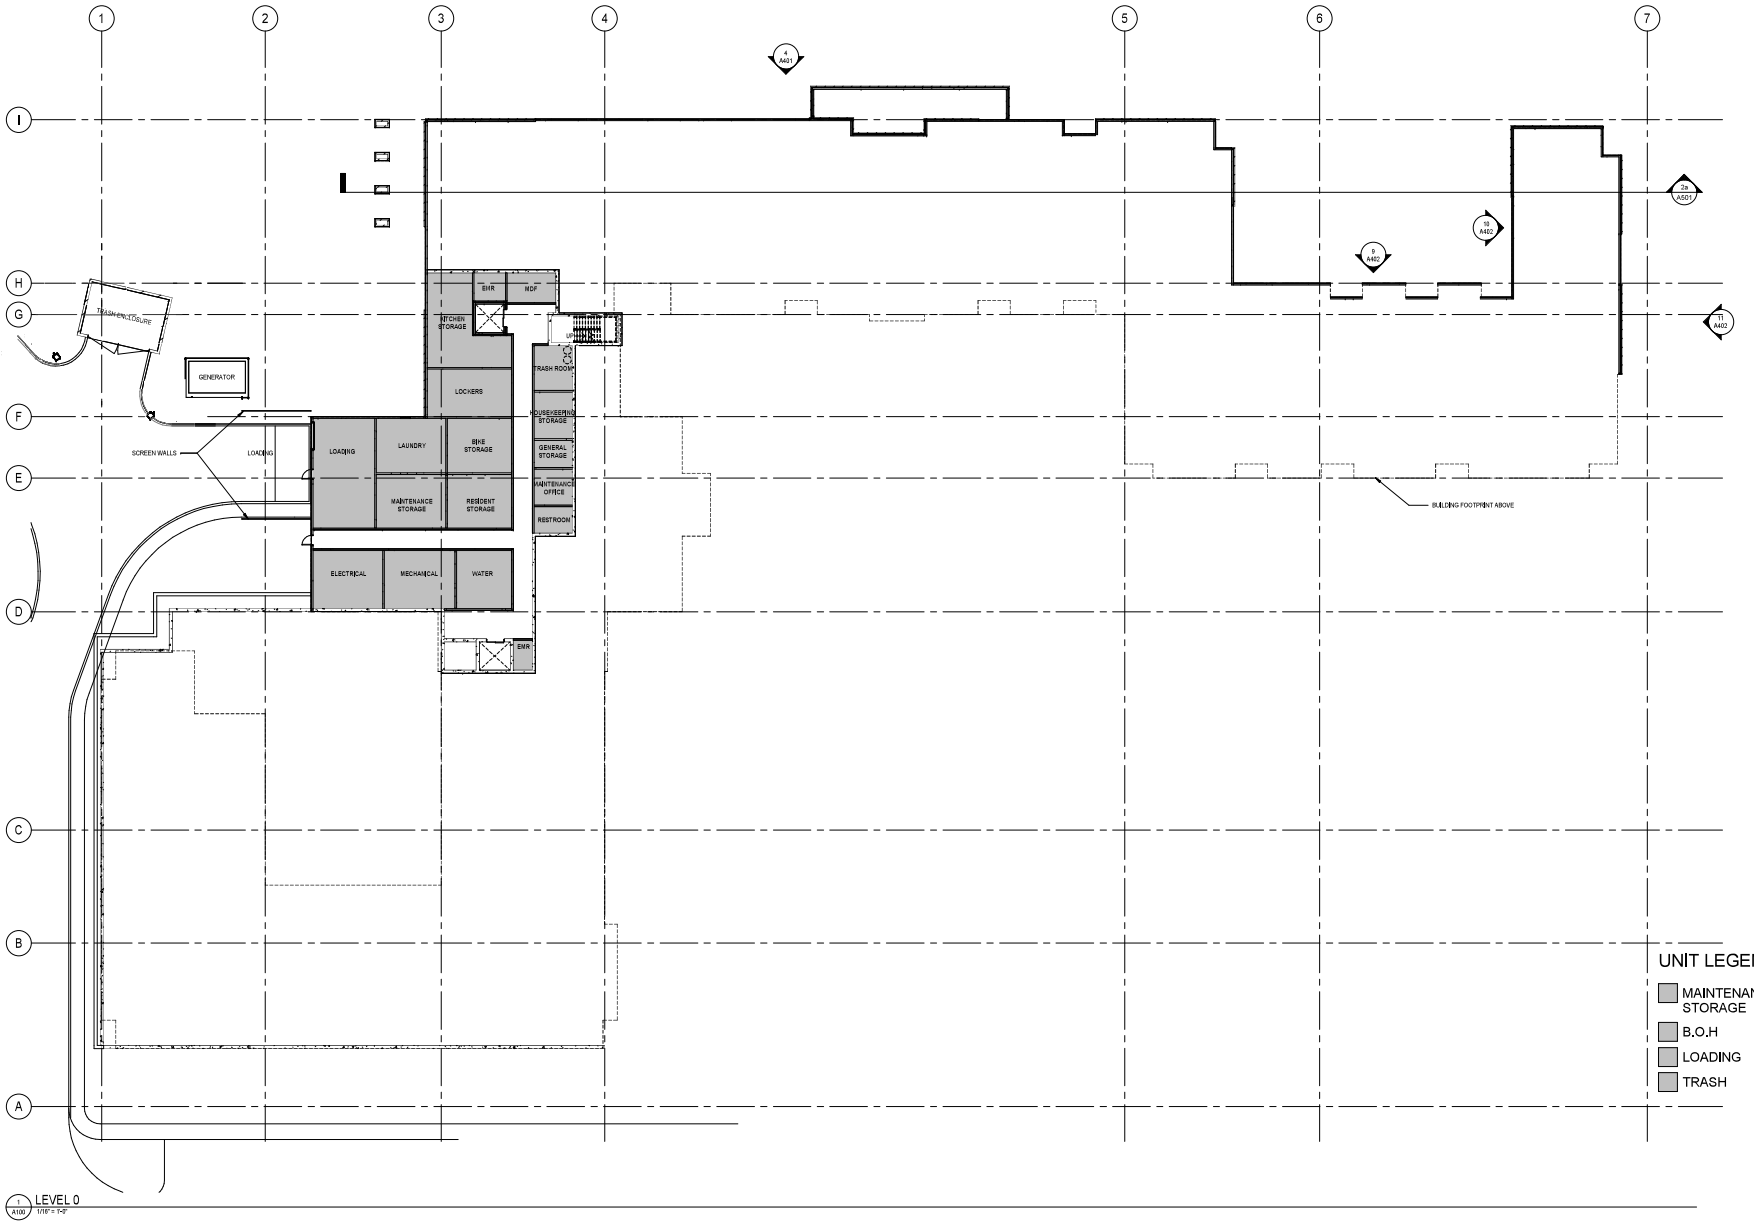

Exhibit 22(a)
OZAH Case No: CU 23-12

BIM 360://2485-01 Dino Drive_Burtonsville/2485-01 Dino Drive_Burtonsville_CLOUD_2021.rvt
12/20/2023 4:30:37 PM

BKV GROUP
Architecture
Interior Design
Landscape Architecture
Engineering

1054 31st Street NW
Canal Square
Suite 410
Washington, DC
20007
202.595.3173

www.bkvgroup.com

CONSULTANTS

PROJECT TITLE

BROOKSTONE SENIOR LIVING

ISSUE #	DATE	DESCRIPTION
	09/30/2022	CONDITIONAL USE
	05/11/2023	CONDITIONAL USE RE-SUBMISSION

CERTIFICATION

I hereby certify that these documents were prepared or approved by me, and that I am a duly licensed architect under the laws of the State of Maryland, License No. 9423, Expiration Date: 02/26/2023.

David
9423 05/11/2023
License Number Date

DRAWN BY	Author
CHECKED BY	Checker
COMMISSION NUMBER	2485-01

SHEET TITLE

LEVEL 0 FLOOR PLAN

SHEET NUMBER

A100

© 2021 BKV Group