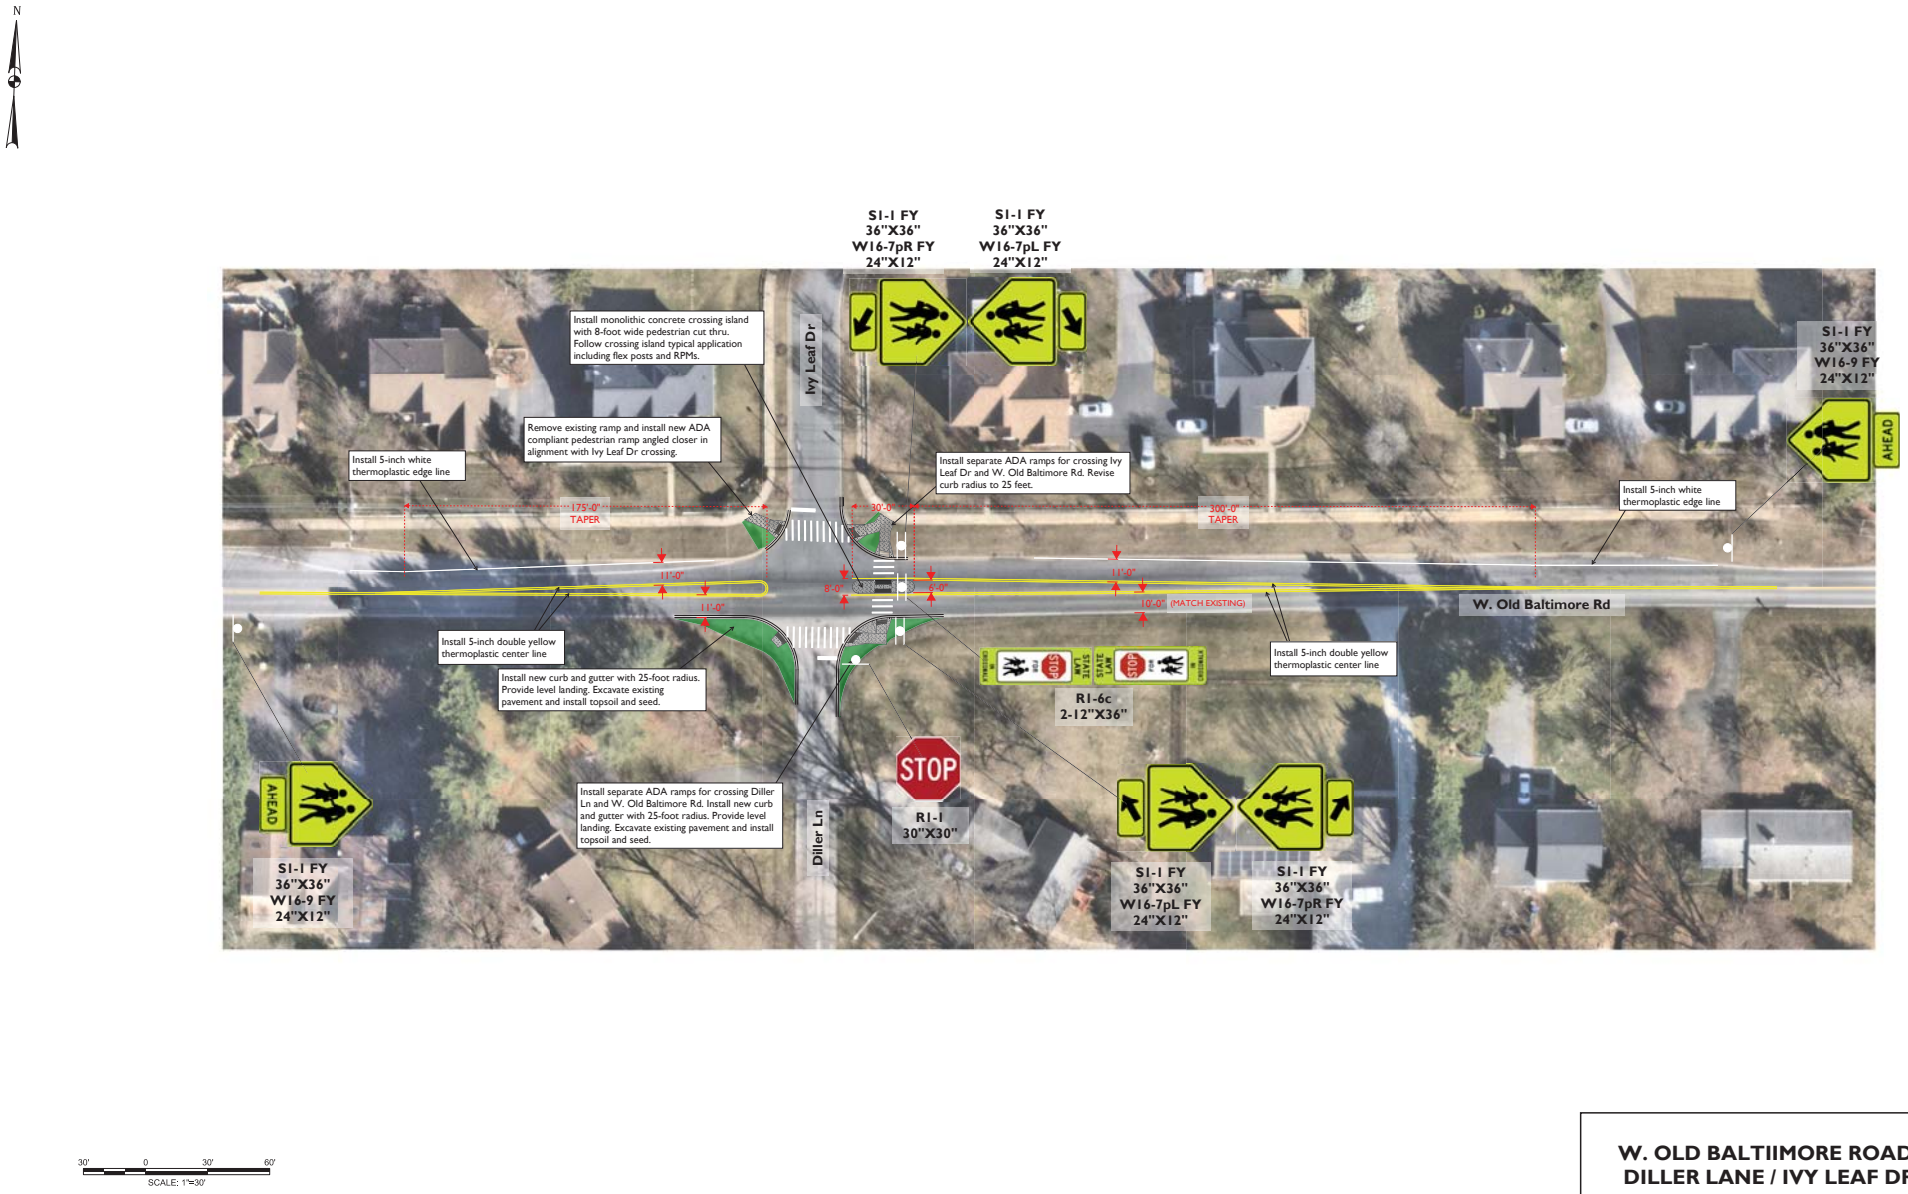


30' 0 30' 60'
SCALE: 1"=30'

**W. OLD BALTIIMORE ROAD AT DILLER LANE / IVY LEAF DRIVE**

Safe Routes to School
Crossing Island Installation