Exhibit 4
OZAH Case No: ADO 25-01

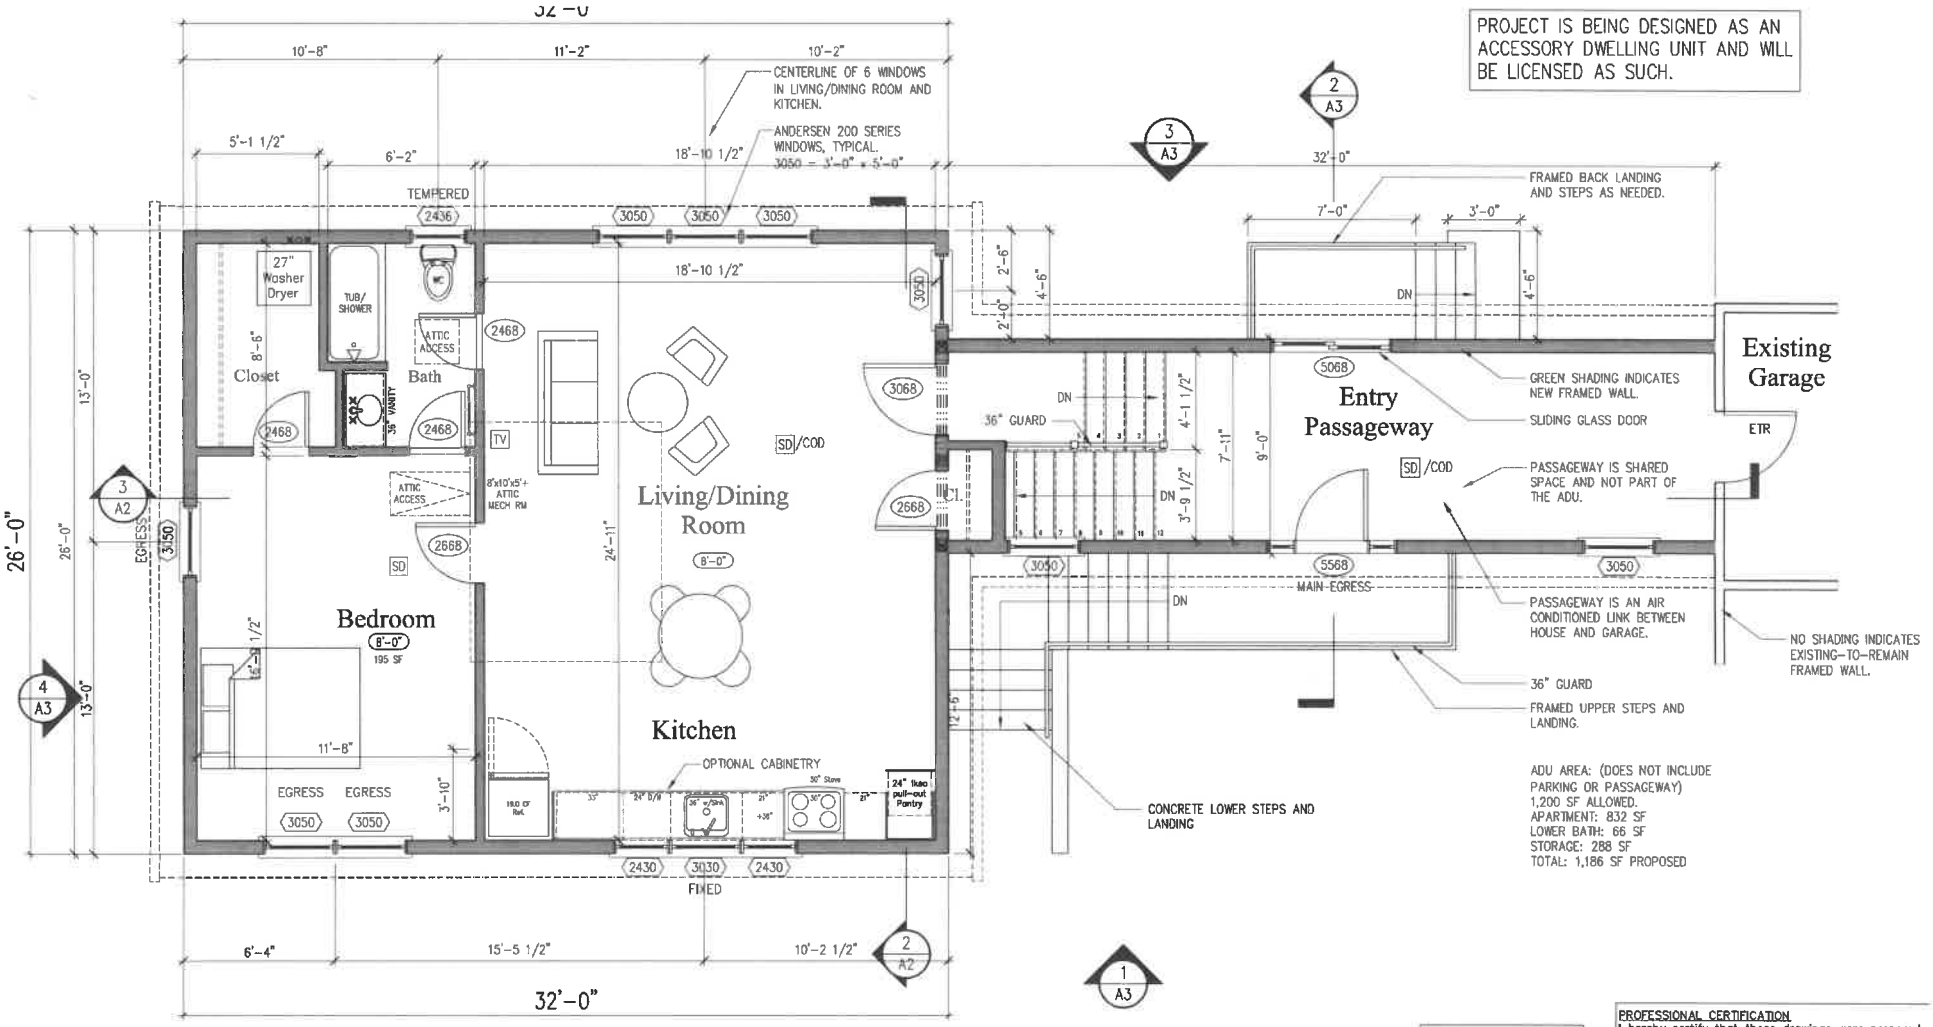

APARTMENT PLAN

SCALE: 1/4" = 1'-0"

ADDED SECOND FLOOR = 832 SF

0 2' 4' 8'

DHCA/Licensing and Registration
Class 3 Accessory Dwelling Unit (
Submitted drawing for ADU

95924 CB

Modified drawings for ADUs mu
approved by DHCA/Licensing Off
before DPS can issue a permit.

STATE OF MARYLAND
DOUGLAS D. MADER
No. 12214
ARCHITECT

PROFESSIONAL CERTIFICATION
I hereby certify that these drawings were prepared
approved by me, and that I am a duly licensed arc
under the laws of the State of Maryland, License N
Expiration Date: 8/24/2025.

Douglas Mader

Digitally sigr
Douglas Mac
Date: 2024.0
22:10:32 -04'