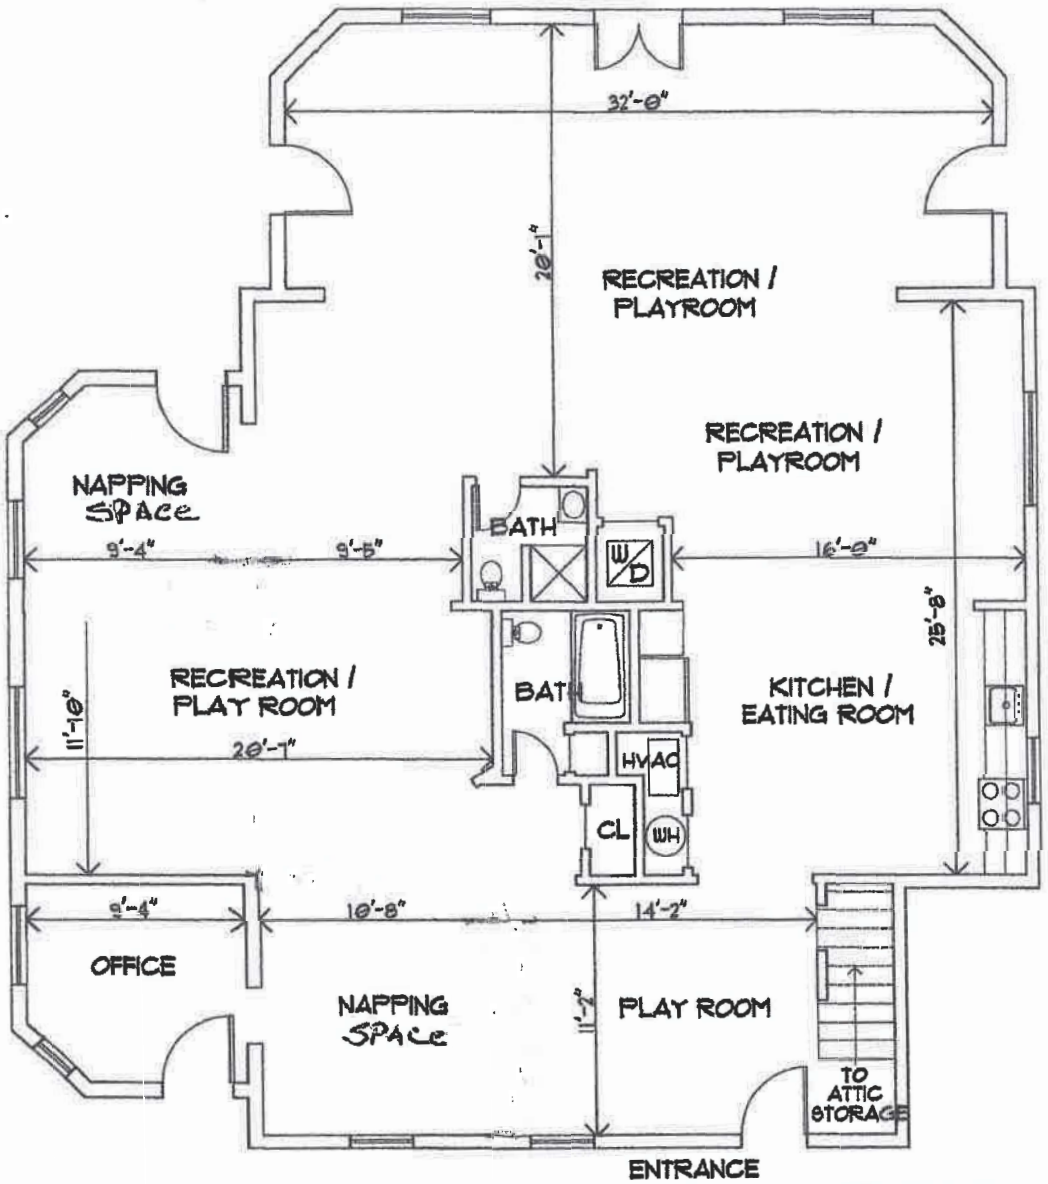

PROPERTY AREA: 2034 SF
LOT AREA: 10,824 SF

PROPOSED FLOOR PLAN

SCALE 1/8" = 1'-0"

Exhibit 12
OZAH Case No: CU 24-16

LIGORRIA Design
15101 Kalmia Dr.
Laurel, MD 20707
Tel (301) 915-5562
Fax (301) 907-6610
Ligorriadesign@gmail.com

Luis Pedro Ligorria
AIA

Project:
GROWING ANGELS DAYCARE

Owner:
TERESITA & RAFAEL HERNANDEZ

Address:
2801 RANDOLPH RD.
SILVER SPRING, MD 20902

No	Issued for	Date
1	PRELIMINARY	04/23

DRAWN: LUIS LIGORRIA

DATE: APRIL 2023

SCALE: AS SHOWN

PROPOSED FLOOR PLAN

2/2

A-2