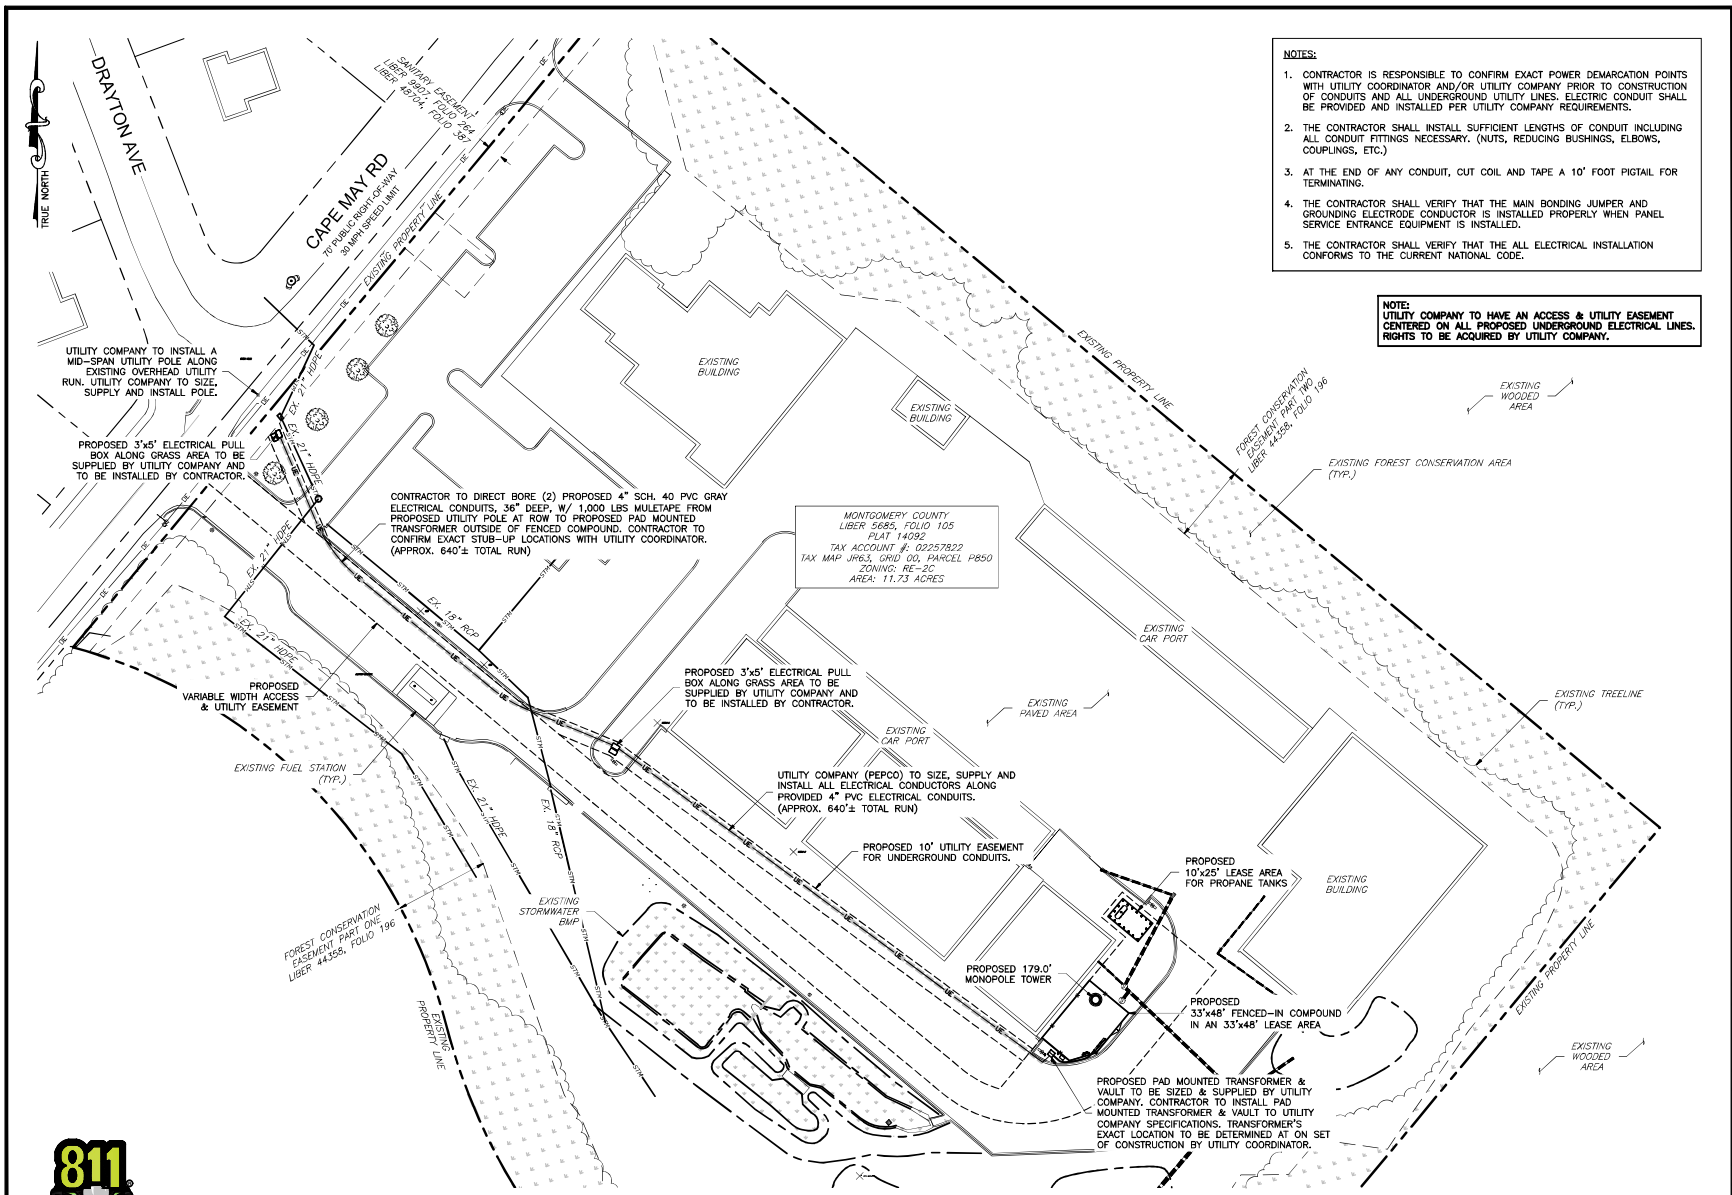

NOTES:

1. CONTRACTOR IS RESPONSIBLE TO CONFIRM EXACT POWER DEMARCATION POINTS WITH UTILITY COORDINATOR AND/OR UTILITY COMPANY PRIOR TO CONSTRUCTION OF CONDUITS AND ALL UNDERGROUND UTILITY LINES. ELECTRIC CONDUIT SHALL BE PROVIDED AND INSTALLED PER UTILITY COMPANY REQUIREMENTS.
2. THE CONTRACTOR SHALL INSTALL SUFFICIENT LENGTHS OF CONDUIT INCLUDING ALL CONDUIT FITTINGS NECESSARY. (NUTS, REDUCING BUSHINGS, ELBOWS, COUPLINGS, ETC.)
3. AT THE END OF ANY CONDUIT, CUT COIL AND TAPE A 10' FOOT PIGTAIL FOR TERMINATING.
4. THE CONTRACTOR SHALL VERIFY THAT THE MAIN BONDING JUMPER AND GROUNDING ELECTRODE CONDUCTOR IS INSTALLED PROPERLY WHEN PANEL SERVICE ENTRANCE EQUIPMENT IS INSTALLED.
5. THE CONTRACTOR SHALL VERIFY THAT THE ALL ELECTRICAL INSTALLATION CONFORMS TO THE CURRENT NATIONAL CODE.

NOTE:
UTILITY COMPANY TO HAVE AN ACCESS & UTILITY EASEMENT CENTERED ON ALL PROPOSED UNDERGROUND ELECTRICAL LINES. RIGHTS TO BE ACQUIRED BY UTILITY COMPANY.

Know what's **below.**
Call before you dig.

1 / E-1 OVERALL ELECTRICAL PLAN
SCALE: 1" = 40' (22X34)
SCALE: 1" = 80' (11X17)

GRAPHIC SCALE
40 0 20 40 80 160
1 INCH = 40 FEET (22X34)
1 INCH = 80 FEET (11X17)

CONDITIONAL USE APPLICATION
BOA-XX-XX-XXXX

APPLICANT

NETWORK TOWERS
NETWORK TOWERS, LLC.
120 EASTSHORE DRIVE, SUITE 300
GLEN ALLEN, VA 23059
804-549-4079

ENGINEER

NB+C TOTALLY COMMITTED
NB+C ENGINEERING SERVICES, LLC.
120 EASTSHORE DRIVE, SUITE 300
GLEN ALLEN, VA 23059
804-549-4079

SITE INFORMATION

NT SITE NAME: CASTLE CLIFF
NT SITE ID: MD-T21.42

NB+C PROJ. # 100773
(TOWER 911 ADDRESS TBD)
14335 CAPE MAY RD
SILVER SPRING, MD 20904
MONTGOMERY COUNTY
GRID: JR63 / PARCEL: 760
DISTRICT: 05

DESIGN RECORD

REVISIONS

REV	DATE	DESCRIPTION	BY
2	07/30/25	REVISED PER COUNTY COMMENTS	OP
1	05/21/25	REVISED ZONING DRAWINGS	OP
0	03/31/25	ZONING DRAWINGS	OP

PROFESSIONAL STAMP

STATE OF MARYLAND
TRENT T. SNARR
55491
PROFESSIONAL ENGINEER

PROFESSIONAL CERTIFICATION. I HEREBY CERTIFY THAT THESE DOCUMENTS WERE PREPARED OR APPROVED BY ME, AND THAT I AM A DULY LICENSED PROFESSIONAL ENGINEER UNDER THE LAWS OF THE STATE OF MARYLAND, LICENSE NO. 55491. EXPIRATION DATE 01/06/2026

ENGINEER

TRENT T. SNARR, P.E.
MD PROFESSIONAL ENGINEER LIC. #55491

SHEET TITLE

OVERALL ELECTRIC PLAN

SHEET NUMBER

E-1

Exhibit 6 (q)
OZAH Case No: CU 26-02