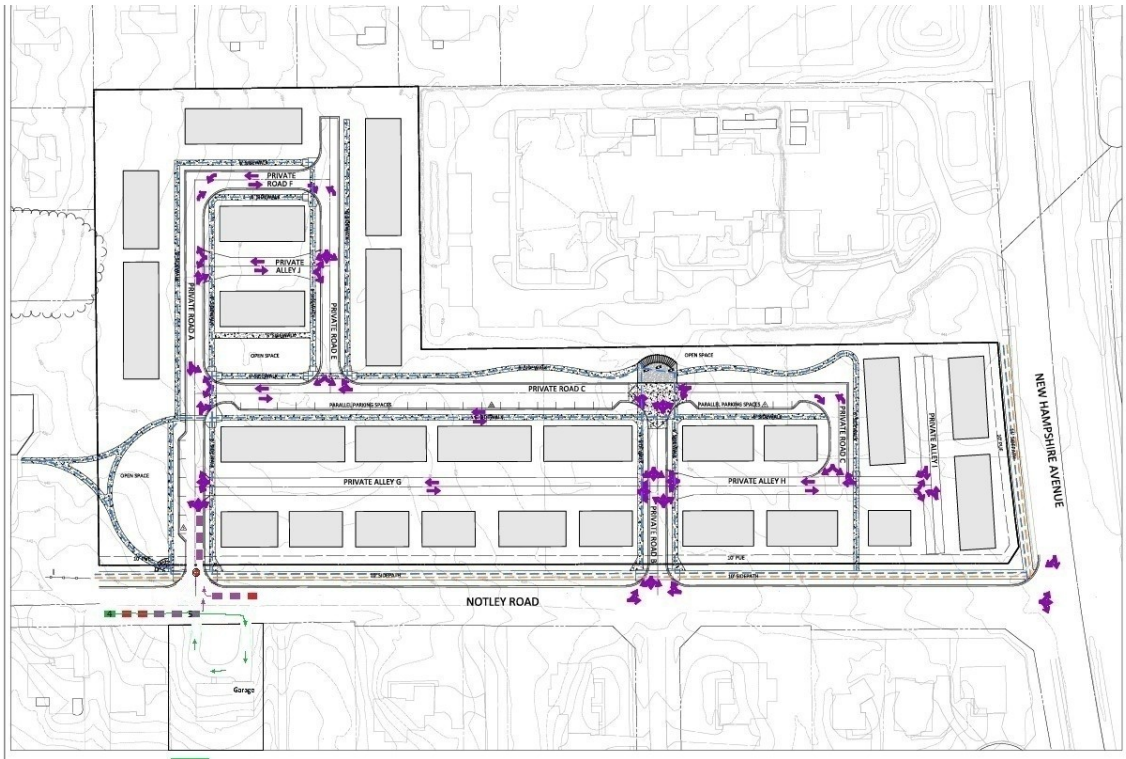

LEGEND

- Bicycle Access
- Pedestrian Access
- Vehicle Circulation

Existing Driveway Vehicles

Townhome Vehicles

Through Traffic Vehicles

Scenario 5

NOT FOR CONSTRUCTION

FOR LOCATION OF UTILITIES CALL 8-1-1 or 1-800-257-7777 OR LOG ON TO www.miss811.com or http://www.missutility.net 48 HOURS IN ADVANCE OF ANY WORK IN THIS VICINITY!

The contractor must verify the location of all utilities shown hereon in the area of proposed excavation and take those further precautions as may be necessary to protect the utilities. The contractor is responsible for compliance with requirements of Chapter 36 of the Montgomery County Code.

SUITE 400
GERMANTOWN MD, 20874
301.916.4100
CONTACT: CHANDA BEAUFORT, R.L.A or LOGAN R. KELSO, P.E.
beaufort@vika.com
kelso@vika.com

LANDSCAPE ARCHITECT:
VIKA MARYLAND, LLC
20251 CENTURY BLVD
SUITE 400
GERMANTOWN MD, 20874
301.916.4100
CONTACT: EMILY SOTITUN, RLA, LEED AP ND
esotitun@vika.com

ATTORNEY:
LERCH, EARLY & BREWER, CHTD.
7600 WISCONSIN AVE
SUITE 700
BETHESDA MD, 20814
301.986.1300
CONTACT: JIAZHENTIC. NOBERG, ATTY
acnogan@lerchearly.com

TRAFFIC ENGINEER:
GOROVE SLADE
4550 MONTGOMERY AVE
SUITE 400
BETHESDA MD, 20814
202.342.1917
CONTACT: KATIE WAGNER, P.E.
kbw@gorovesloade.com

REVISIONS	DATE

NOTLEY ROAD

5TH ELECTION DISTRICT
MONTGOMERY COUNTY, MARYLAND
WSSC GRID: 21IP401E01
TAX MAP: JF52

#H-159

CIRCULATION PLAN

PROFESSIONAL SEAL

SCALE: 1" = 30'

DRAWN BY: SG/RK
DESIGNED BY: JC/CB
DATE ISSUED: 06/17/2021

JOB PROJECT: VM50728

DRAWING NO.: XX-2

SHEET NO.