



TYPICAL SECTIONS : CASHELL ROAD TO MD 108

EXISTING CONDITIONS

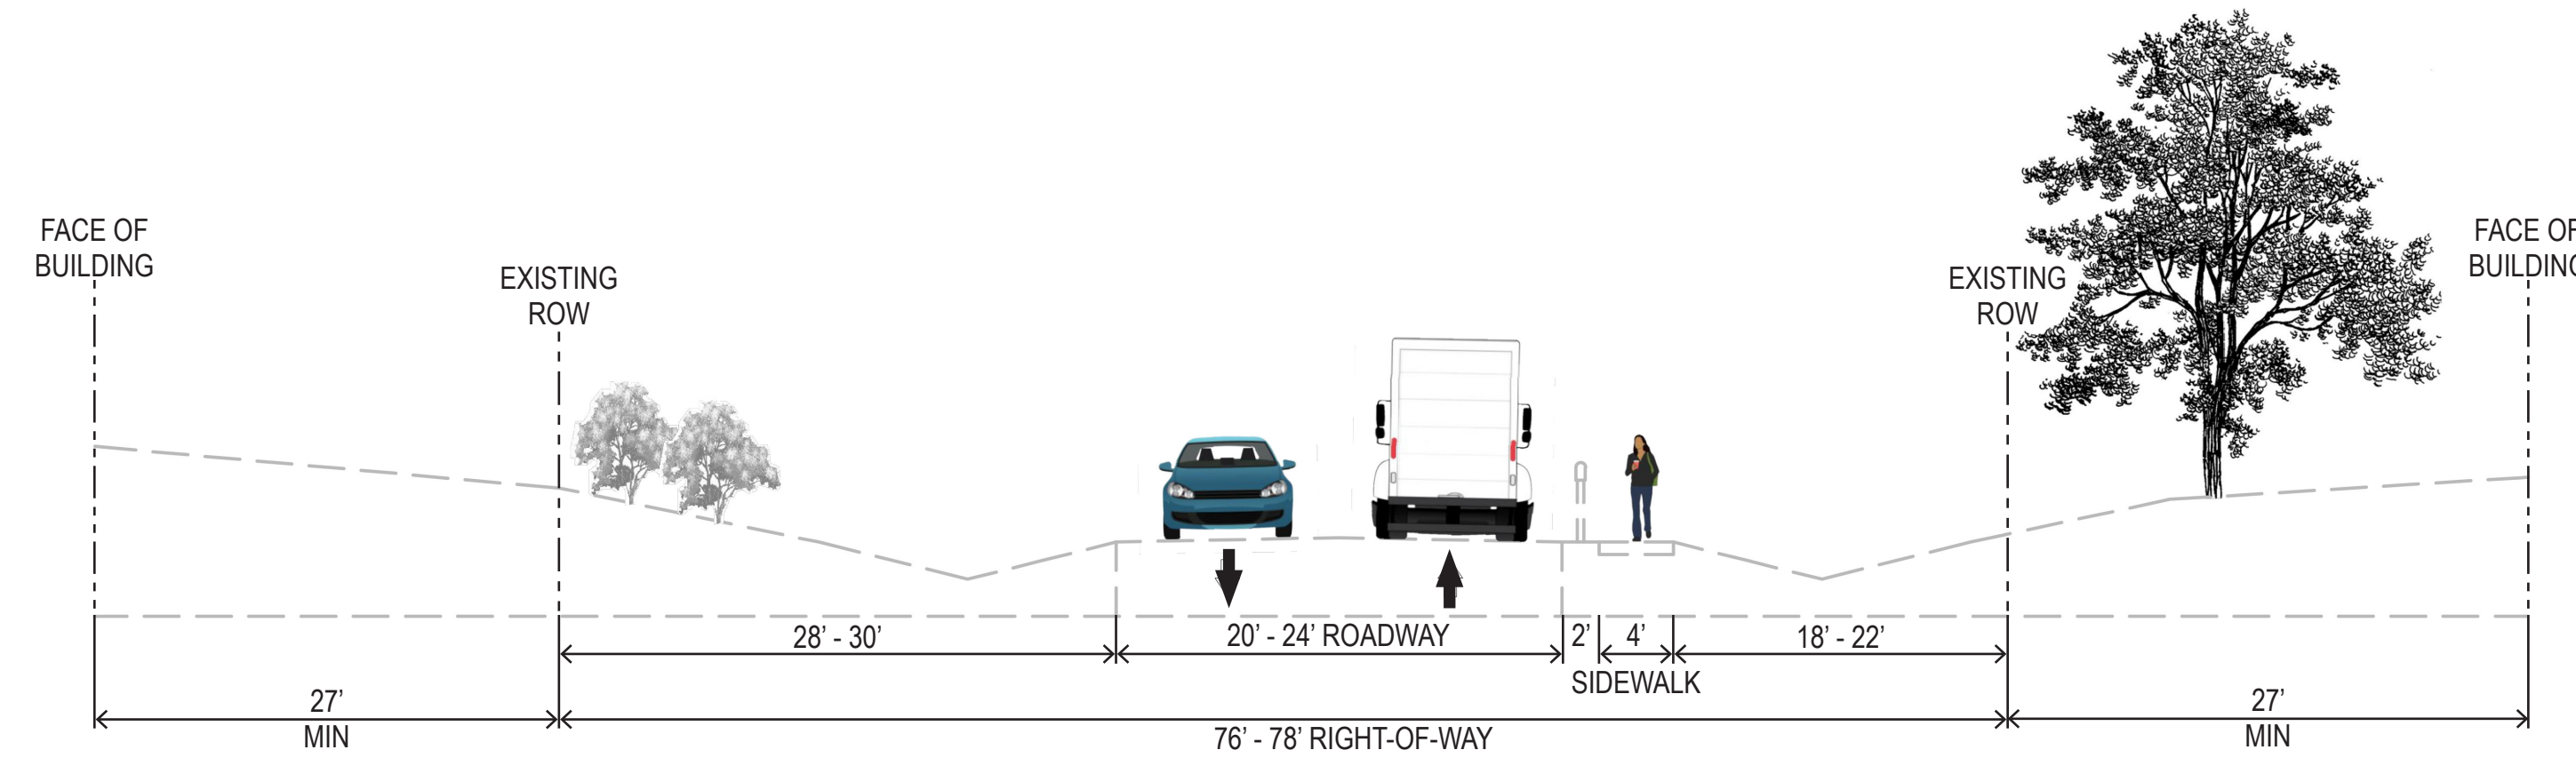


OPTION: NORTH SIDE



OPEN SECTION

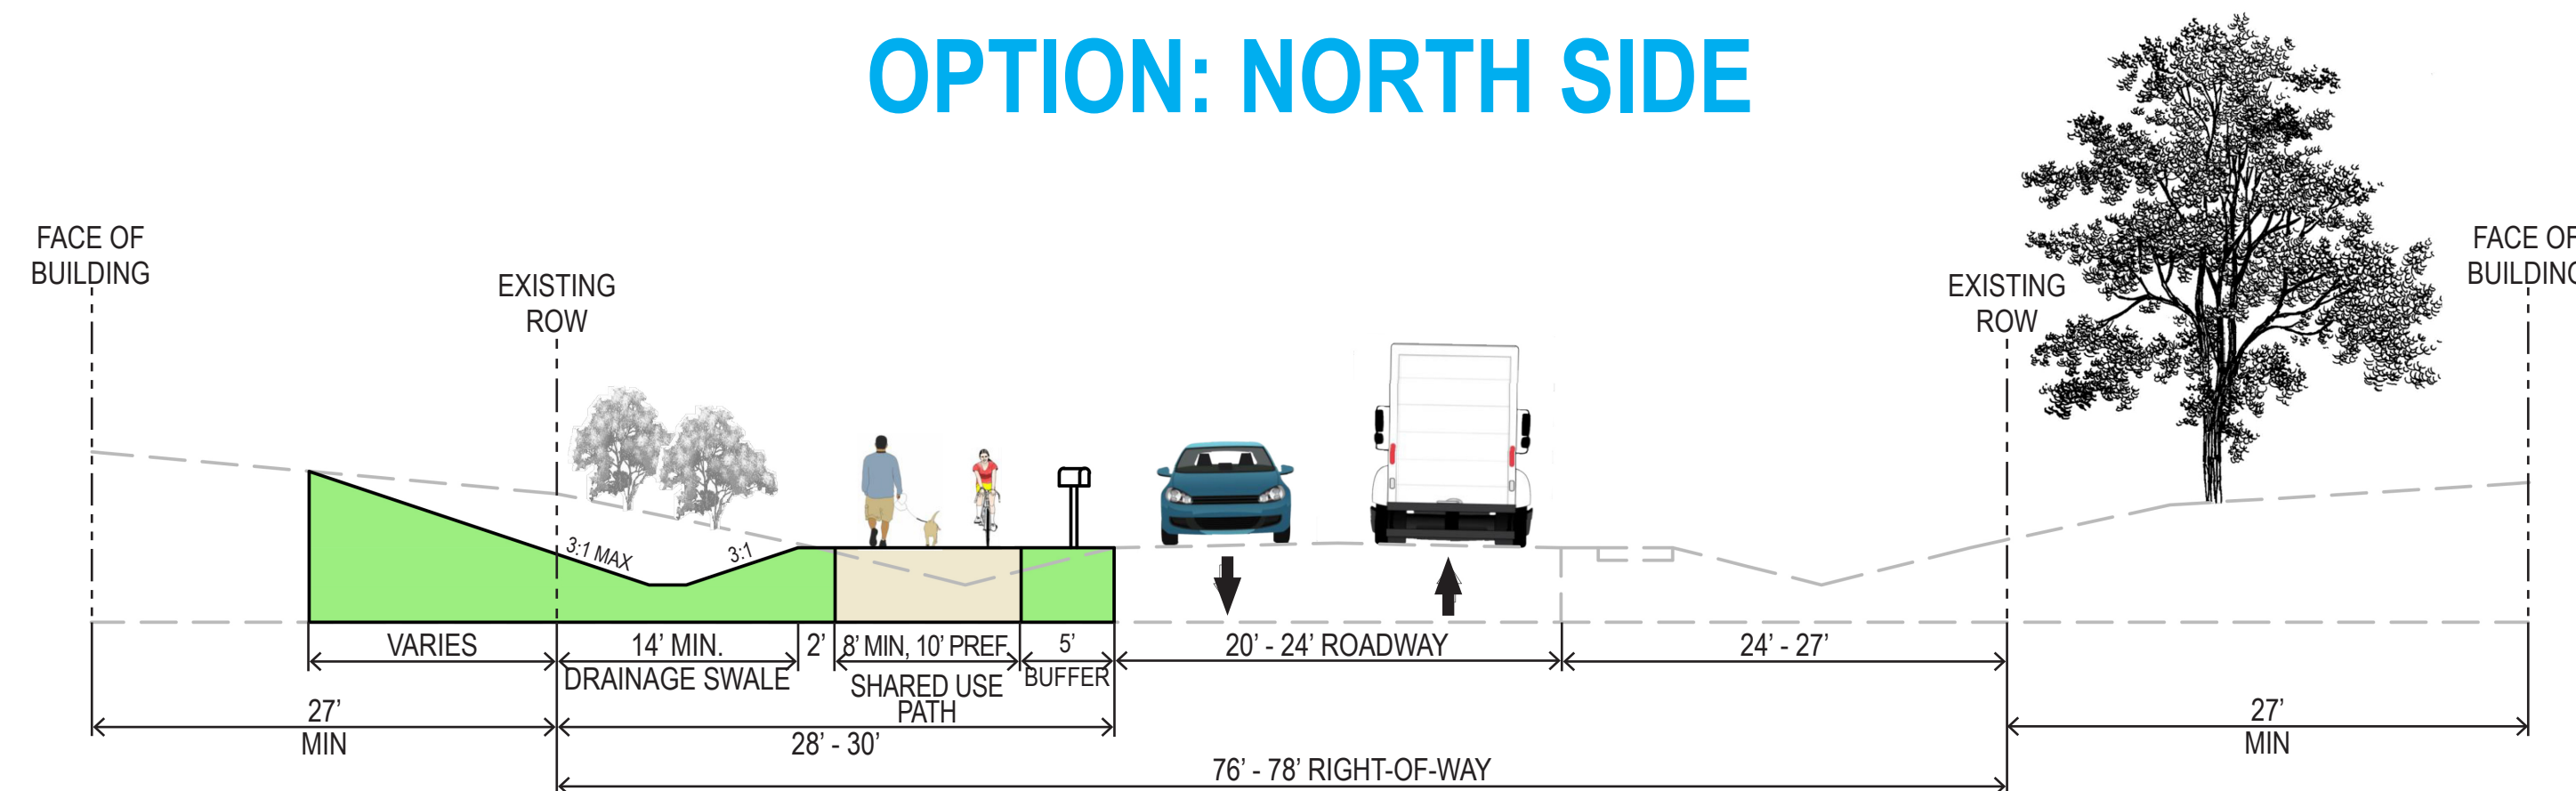

OPTION: SOUTH SIDE

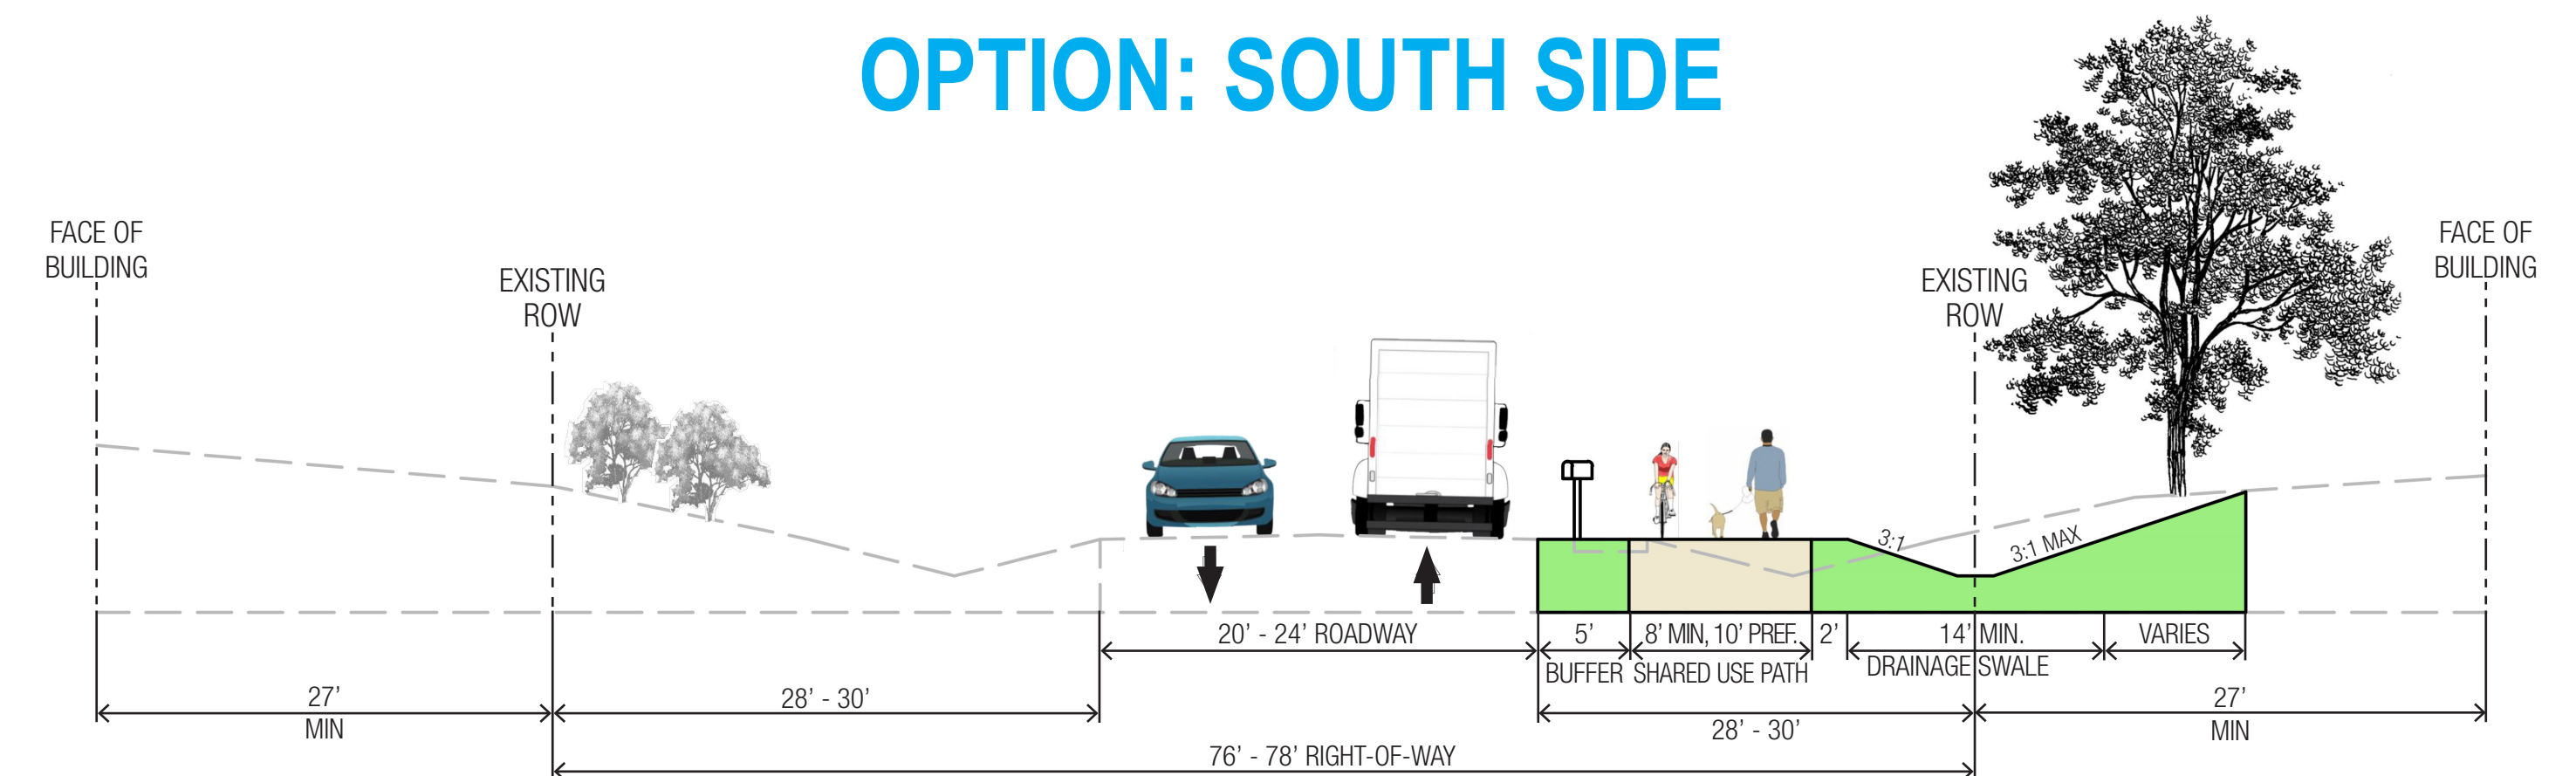

CURBED SECTION

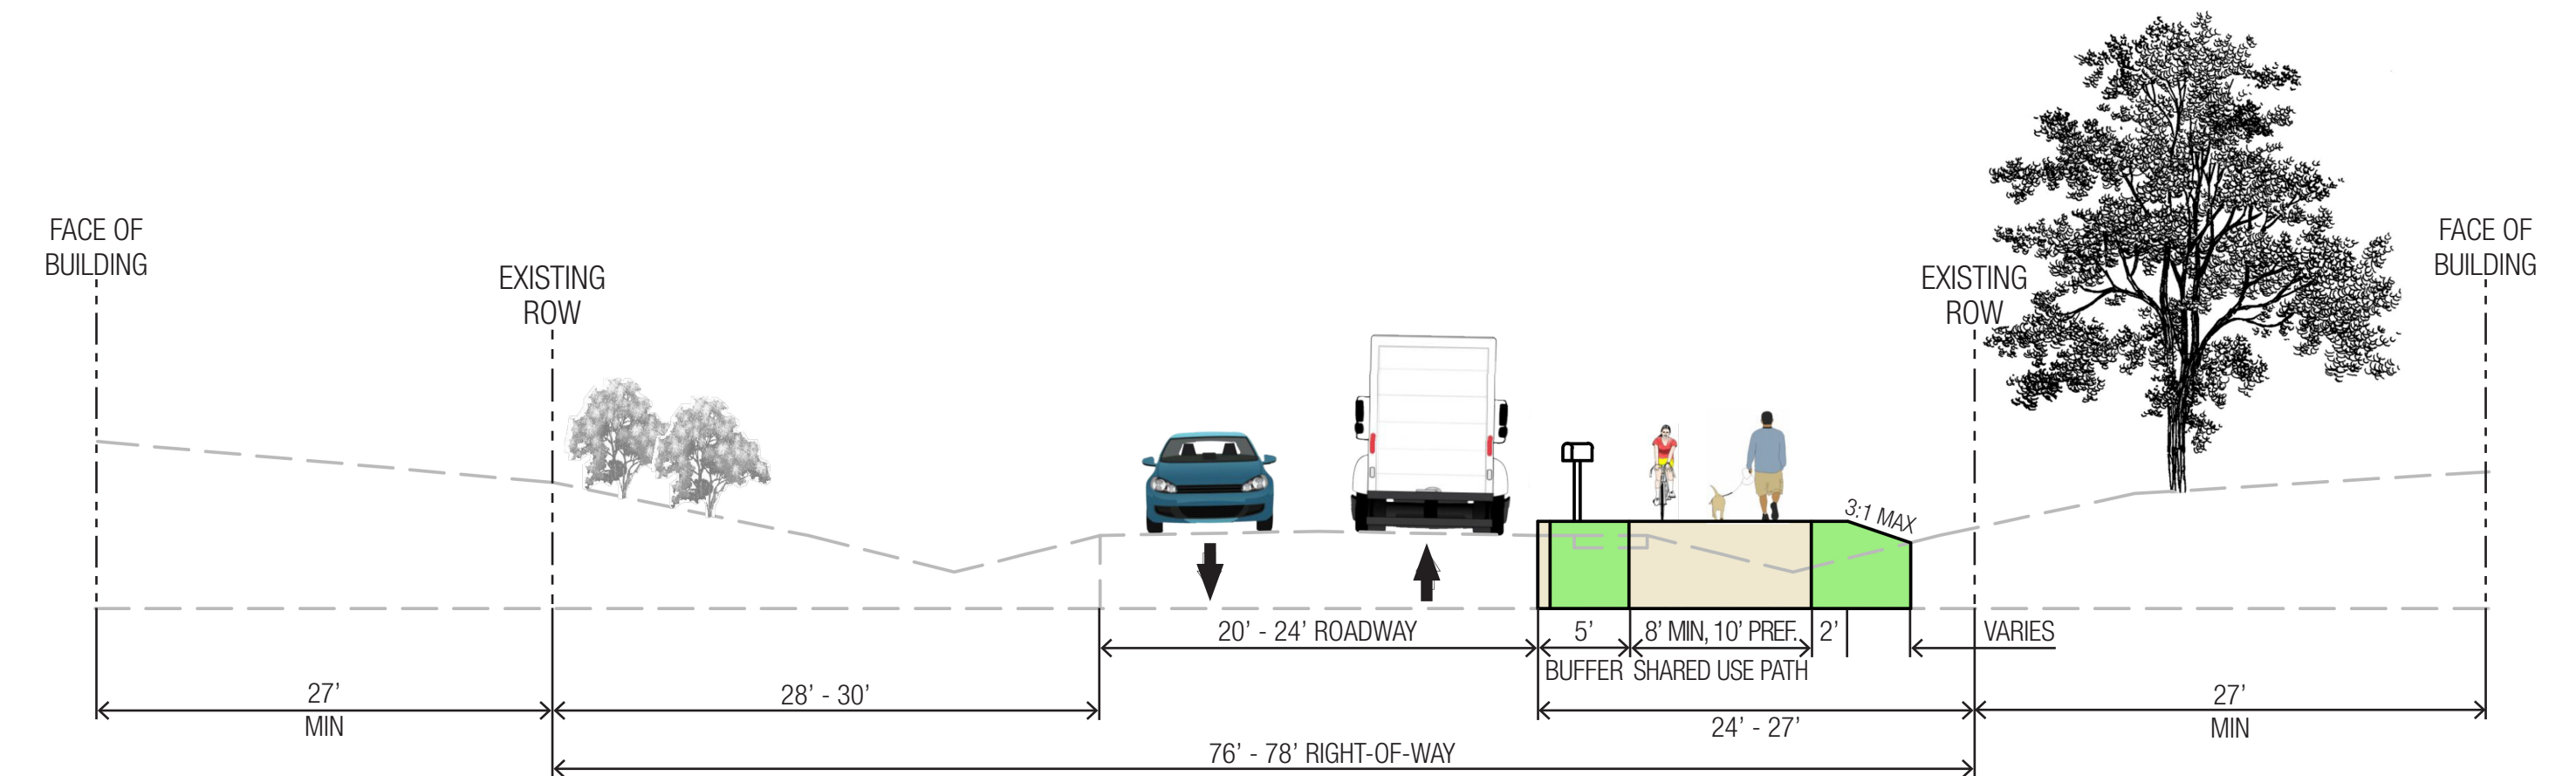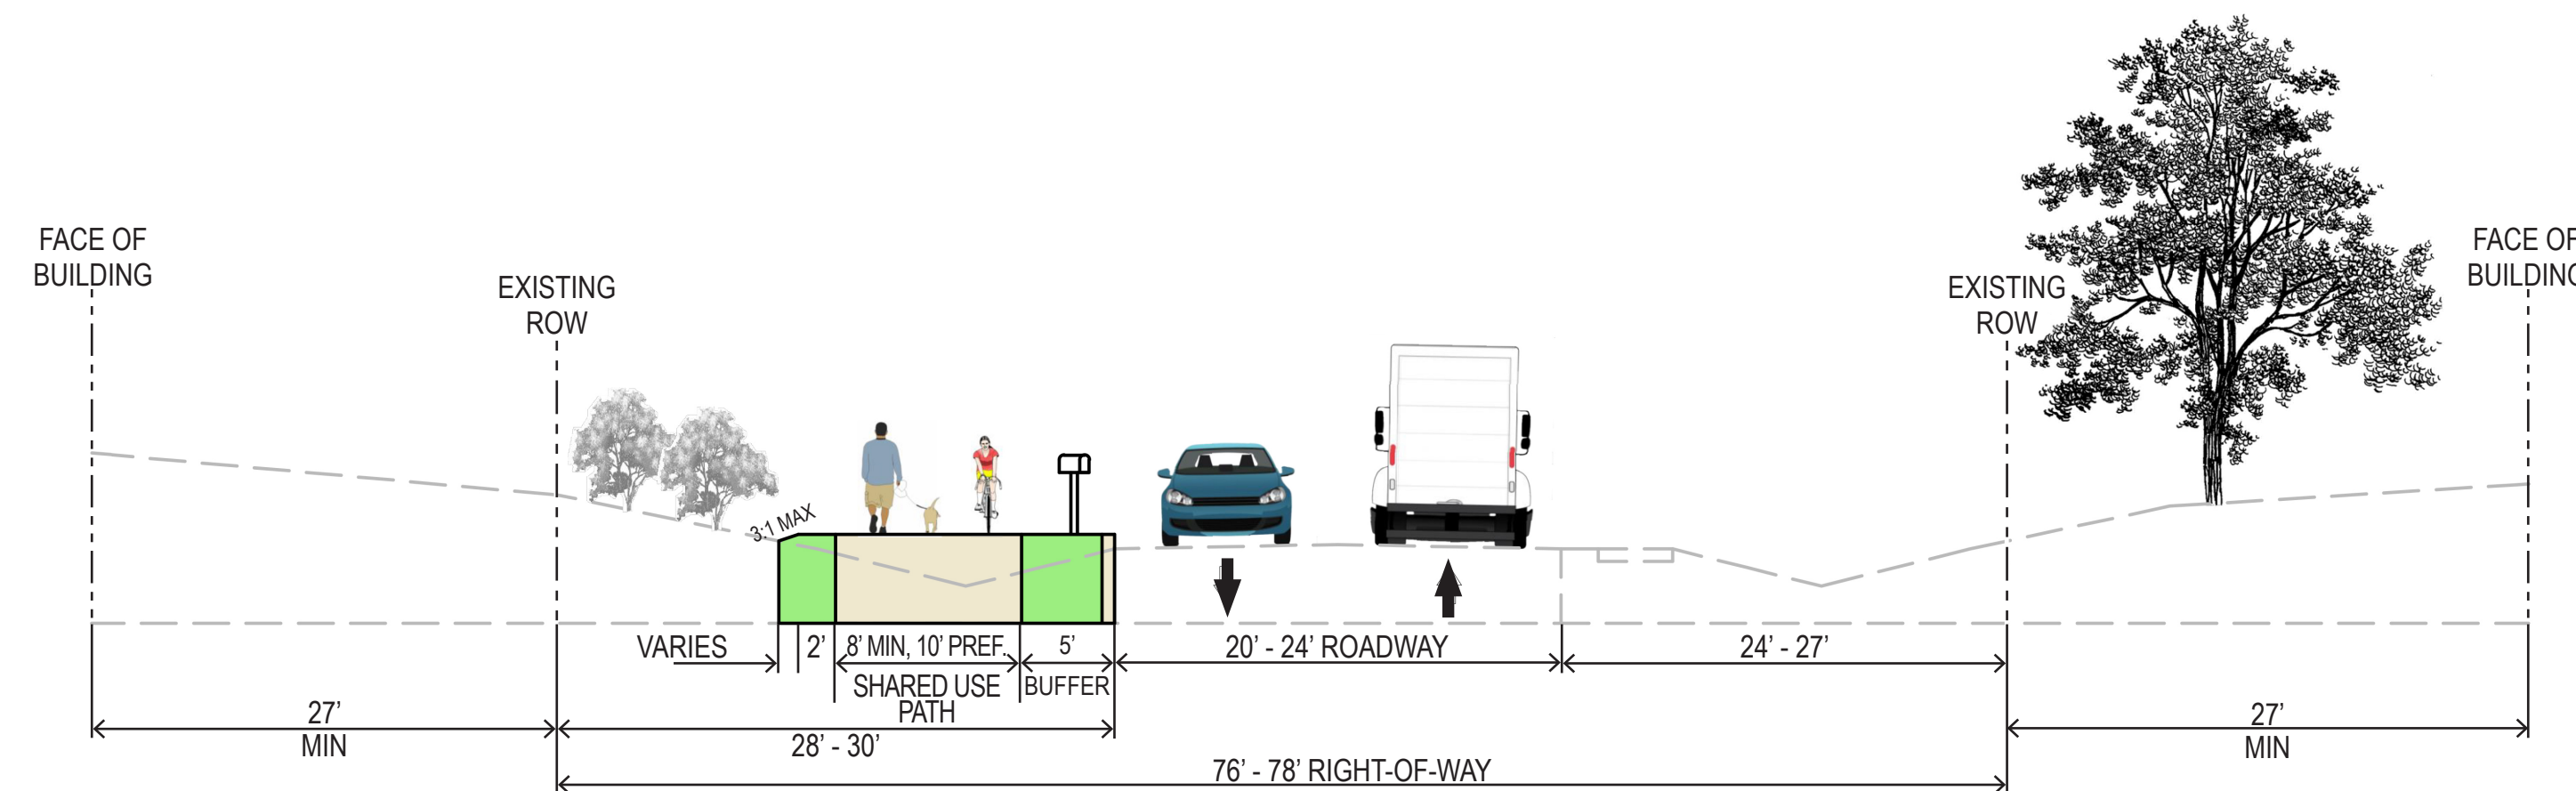

Note:
A curbed roadway section will require larger stormwater management facilities elsewhere along the corridor.