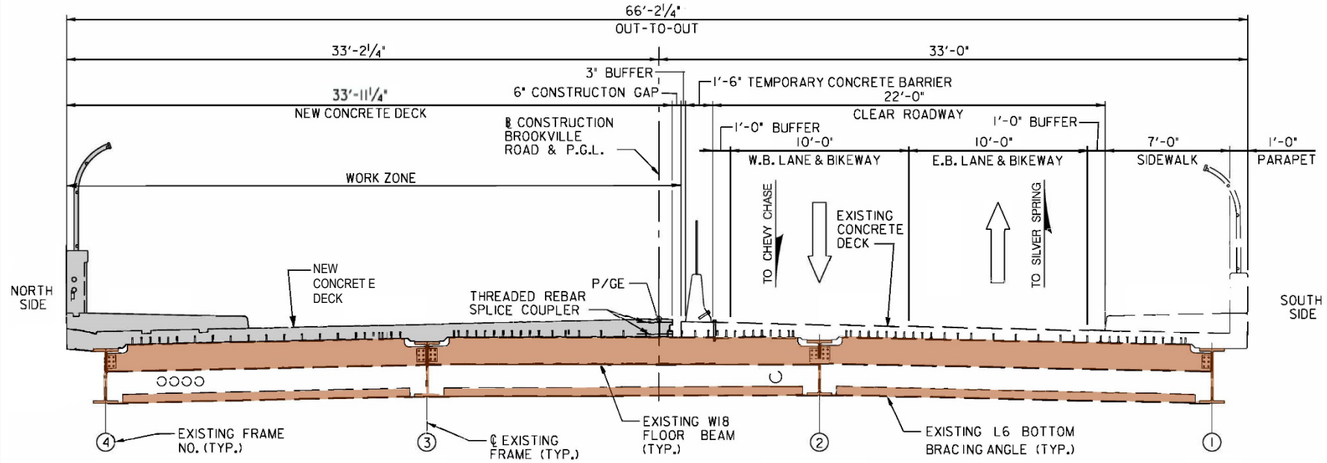

BRIDGE TYPICAL SECTION – PHASE 1 CONSTRUCTION

N.T.S.

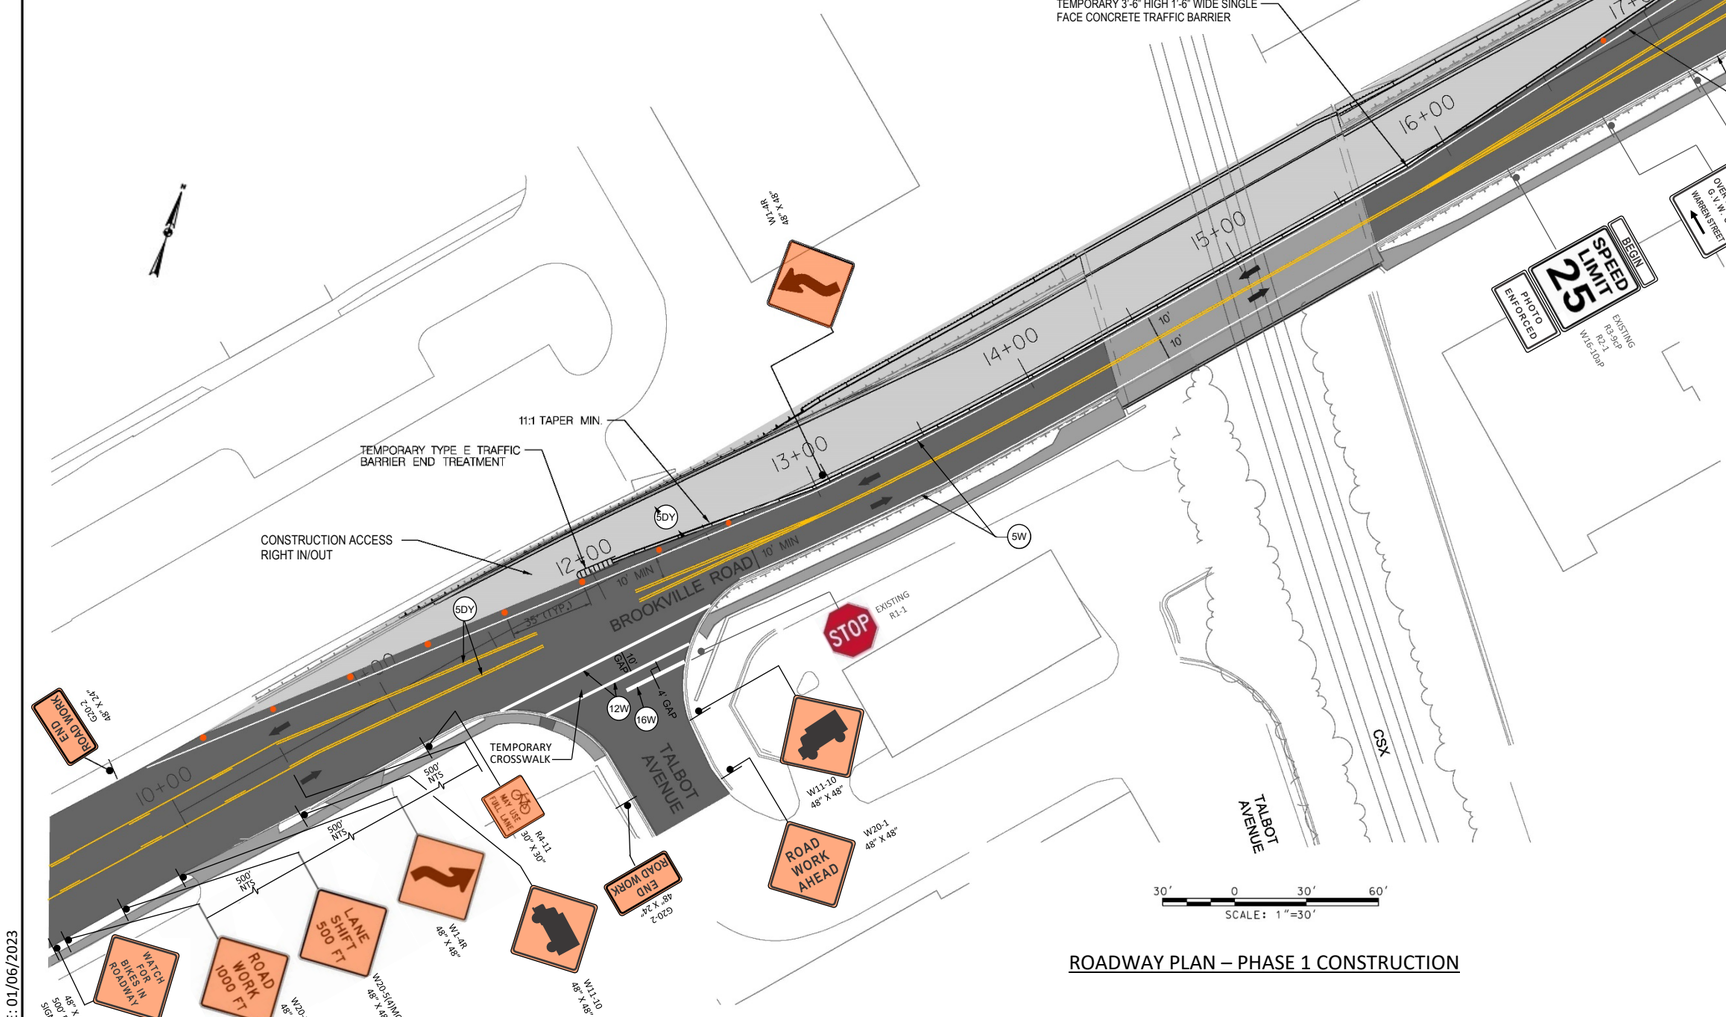

ROADWAY PLAN – PHASE 1 CONSTRUCTION

PLAN LEGEND

- WORK ZONE
- CONCRETE DECK OR PAVEMENT
- ASPHALT PAVEMENT
- CHANNELIZING DRUM

PAVEMENT MARKINGS LEGEND

5W	5" WHITE PAVEMENT MARKING TAPE – SOLID
5DY	5" DOUBLE YELLOW PAVEMENT MARKING TAPE – SOLID
16W	16" WHITE PAVEMENT MARKING TAPE – SOLID

FOR REFERENCE ONLY

THE DESIGN IS SUBJECT TO CHANGE UNTIL APPROVED

MAINTENANCE OF TRAFFIC

CONCEPT PLAN – PHASE 1 CONSTRUCTION

Rehabilitation of Brookville Road Bridge No. M-0083 over CSXT Railroad

DATE: 01/06/2023

BRIDGE TYPICAL SECTION – PHASE 2 CONSTRUCTION

N.T.S.

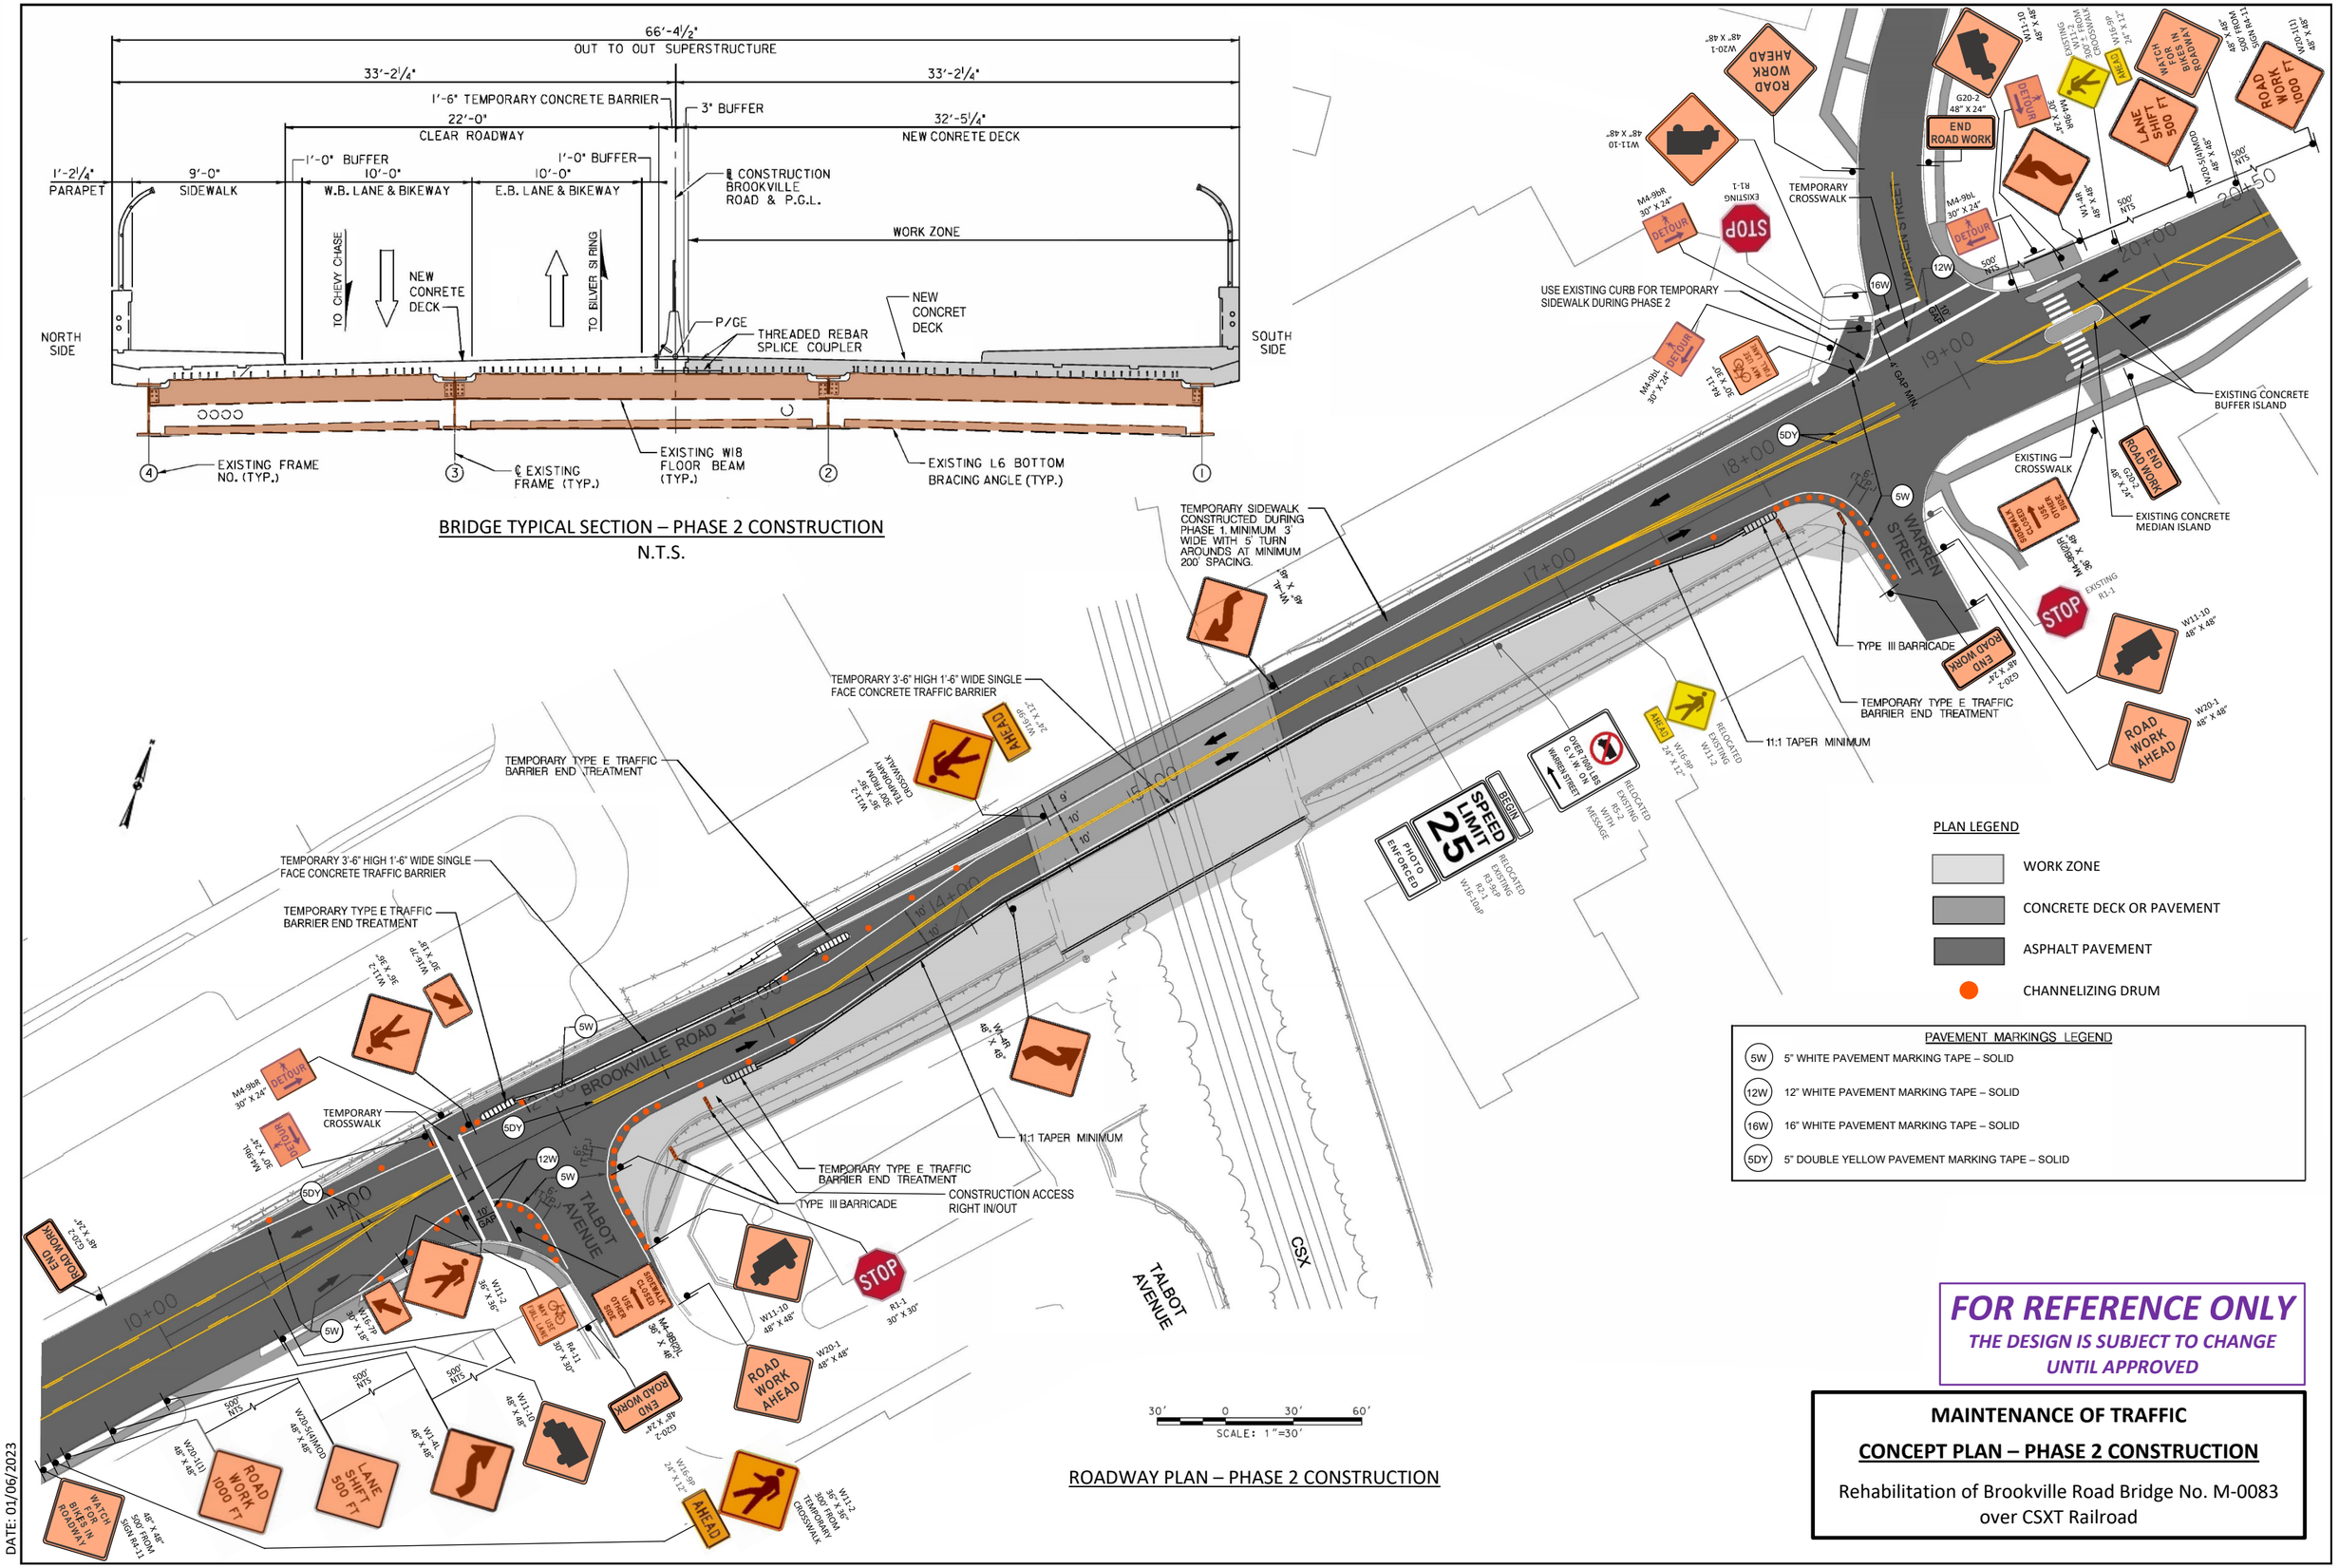

ROADWAY PLAN – PHASE 2 CONSTRUCTION

PLAN LEGEND

- WORK ZONE
- CONCRETE DECK OR PAVEMENT
- ASPHALT PAVEMENT
- CHANNELIZING DRUM

PAVEMENT MARKINGS LEGEND

5W	5" WHITE PAVEMENT MARKING TAPE – SOLID
12W	12" WHITE PAVEMENT MARKING TAPE – SOLID
16W	16" WHITE PAVEMENT MARKING TAPE – SOLID
5DY	5" DOUBLE YELLOW PAVEMENT MARKING TAPE – SOLID

FOR REFERENCE ONLY

THE DESIGN IS SUBJECT TO CHANGE UNTIL APPROVED

MAINTENANCE OF TRAFFIC

CONCEPT PLAN – PHASE 2 CONSTRUCTION

Rehabilitation of Brookville Road Bridge No. M-0083
over CSXT Railroad

DATE: 01/06/2023