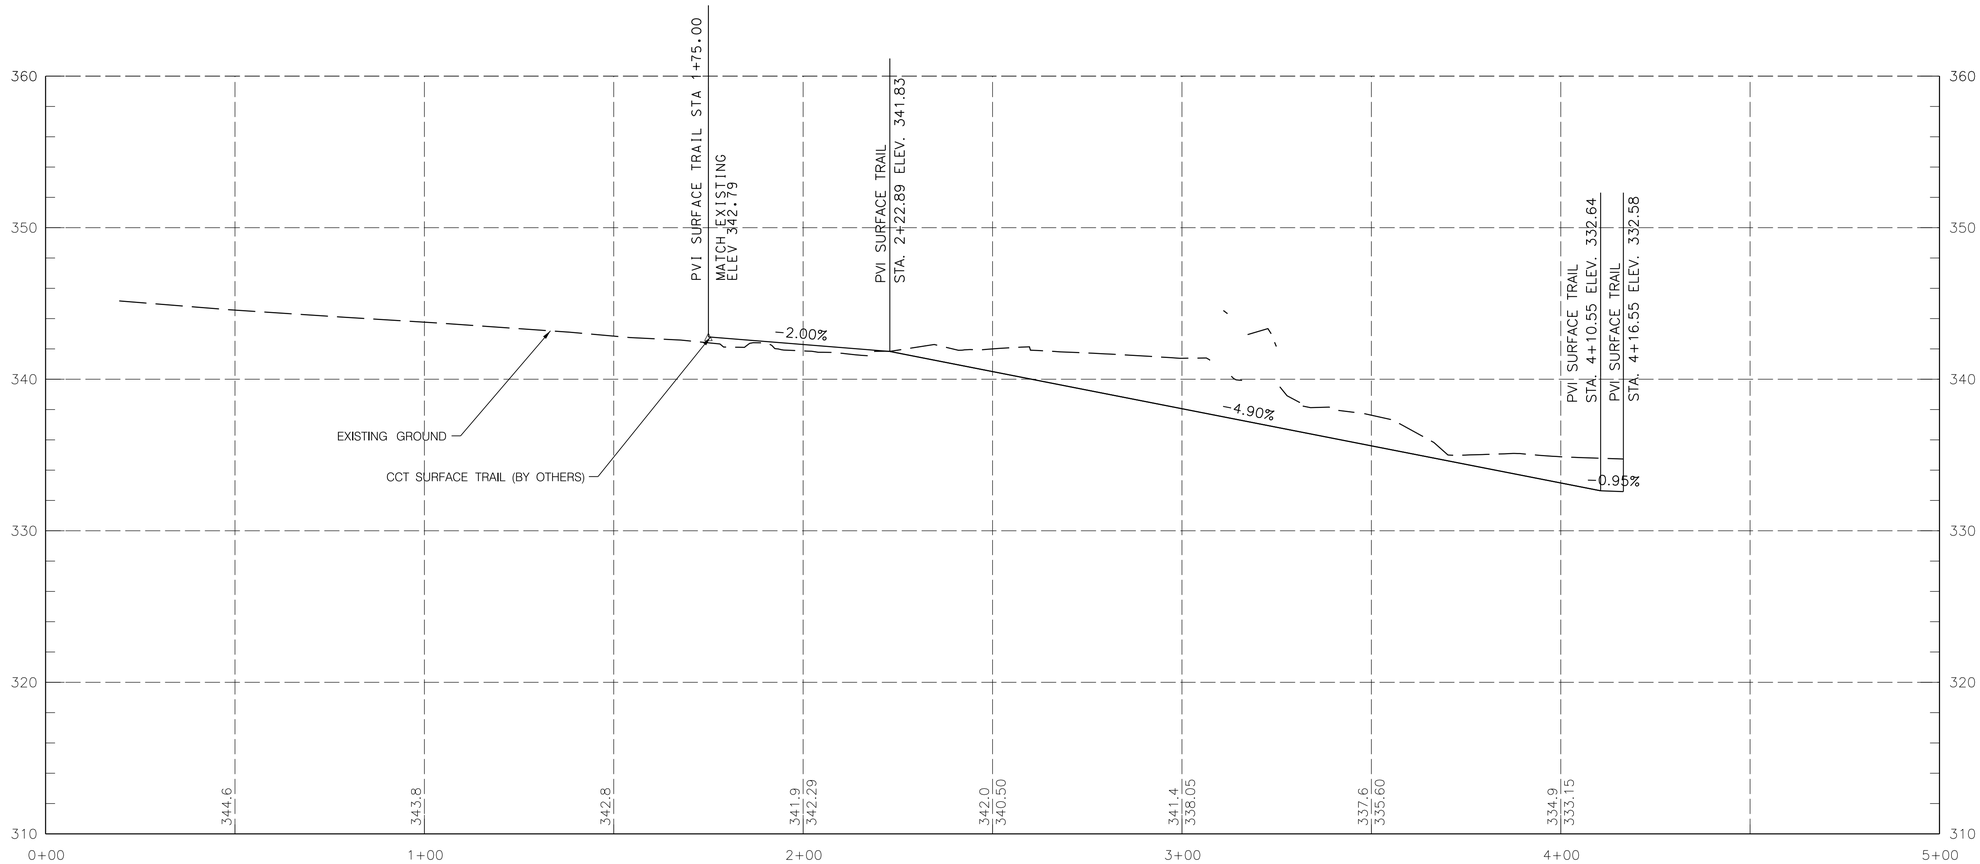

CCT SURFACE TRAIL PROFILE

VERTICAL SCALE: 5' 0 5' 10' SCALE: 1" = 5'

HORIZONTAL SCALE: 20' 0 20' 40' SCALE: 1" = 20'

PROFESSIONAL CERTIFICATION.
I HEREBY CERTIFY THAT THESE DOCUMENTS WERE PREPARED OR APPROVED BY ME, AND THAT I AM A DULY LICENSED PROFESSIONAL ENGINEER UNDER THE LAWS OF THE STATE OF MARYLAND, LICENSE NO._____
EXPIRATION DATE:_____

WRA
Whitman, Requardt & Associates, LLP
801 South Caroline Street, Baltimore, Maryland 21231

NO.	REVISION	DATE	BY

MONTGOMERY COUNTY
DEPARTMENT OF TRANSPORTATION
GAITHERSBURG, MARYLAND

RECOMMENDED FOR APPROVAL

Chief, Transportation Planning and Design Section — Date

APPROVED

Chief, Division of Transportation Engineering — Date

Designed by: _____ Drawn by: _____ Checked by: _____

CCT UNDER MD 355
BETHESDA, MARYLAND
CCT SURFACE TRAIL PROFILE AT 4.90%

SCALE : AS SHOWN — JULY 30, 2019

Project No. : _____ SHEET _____ of _____

N:\33951-018\CADD\Highway\DisplayFiles\Option8_Display.dgn
$DATE$$