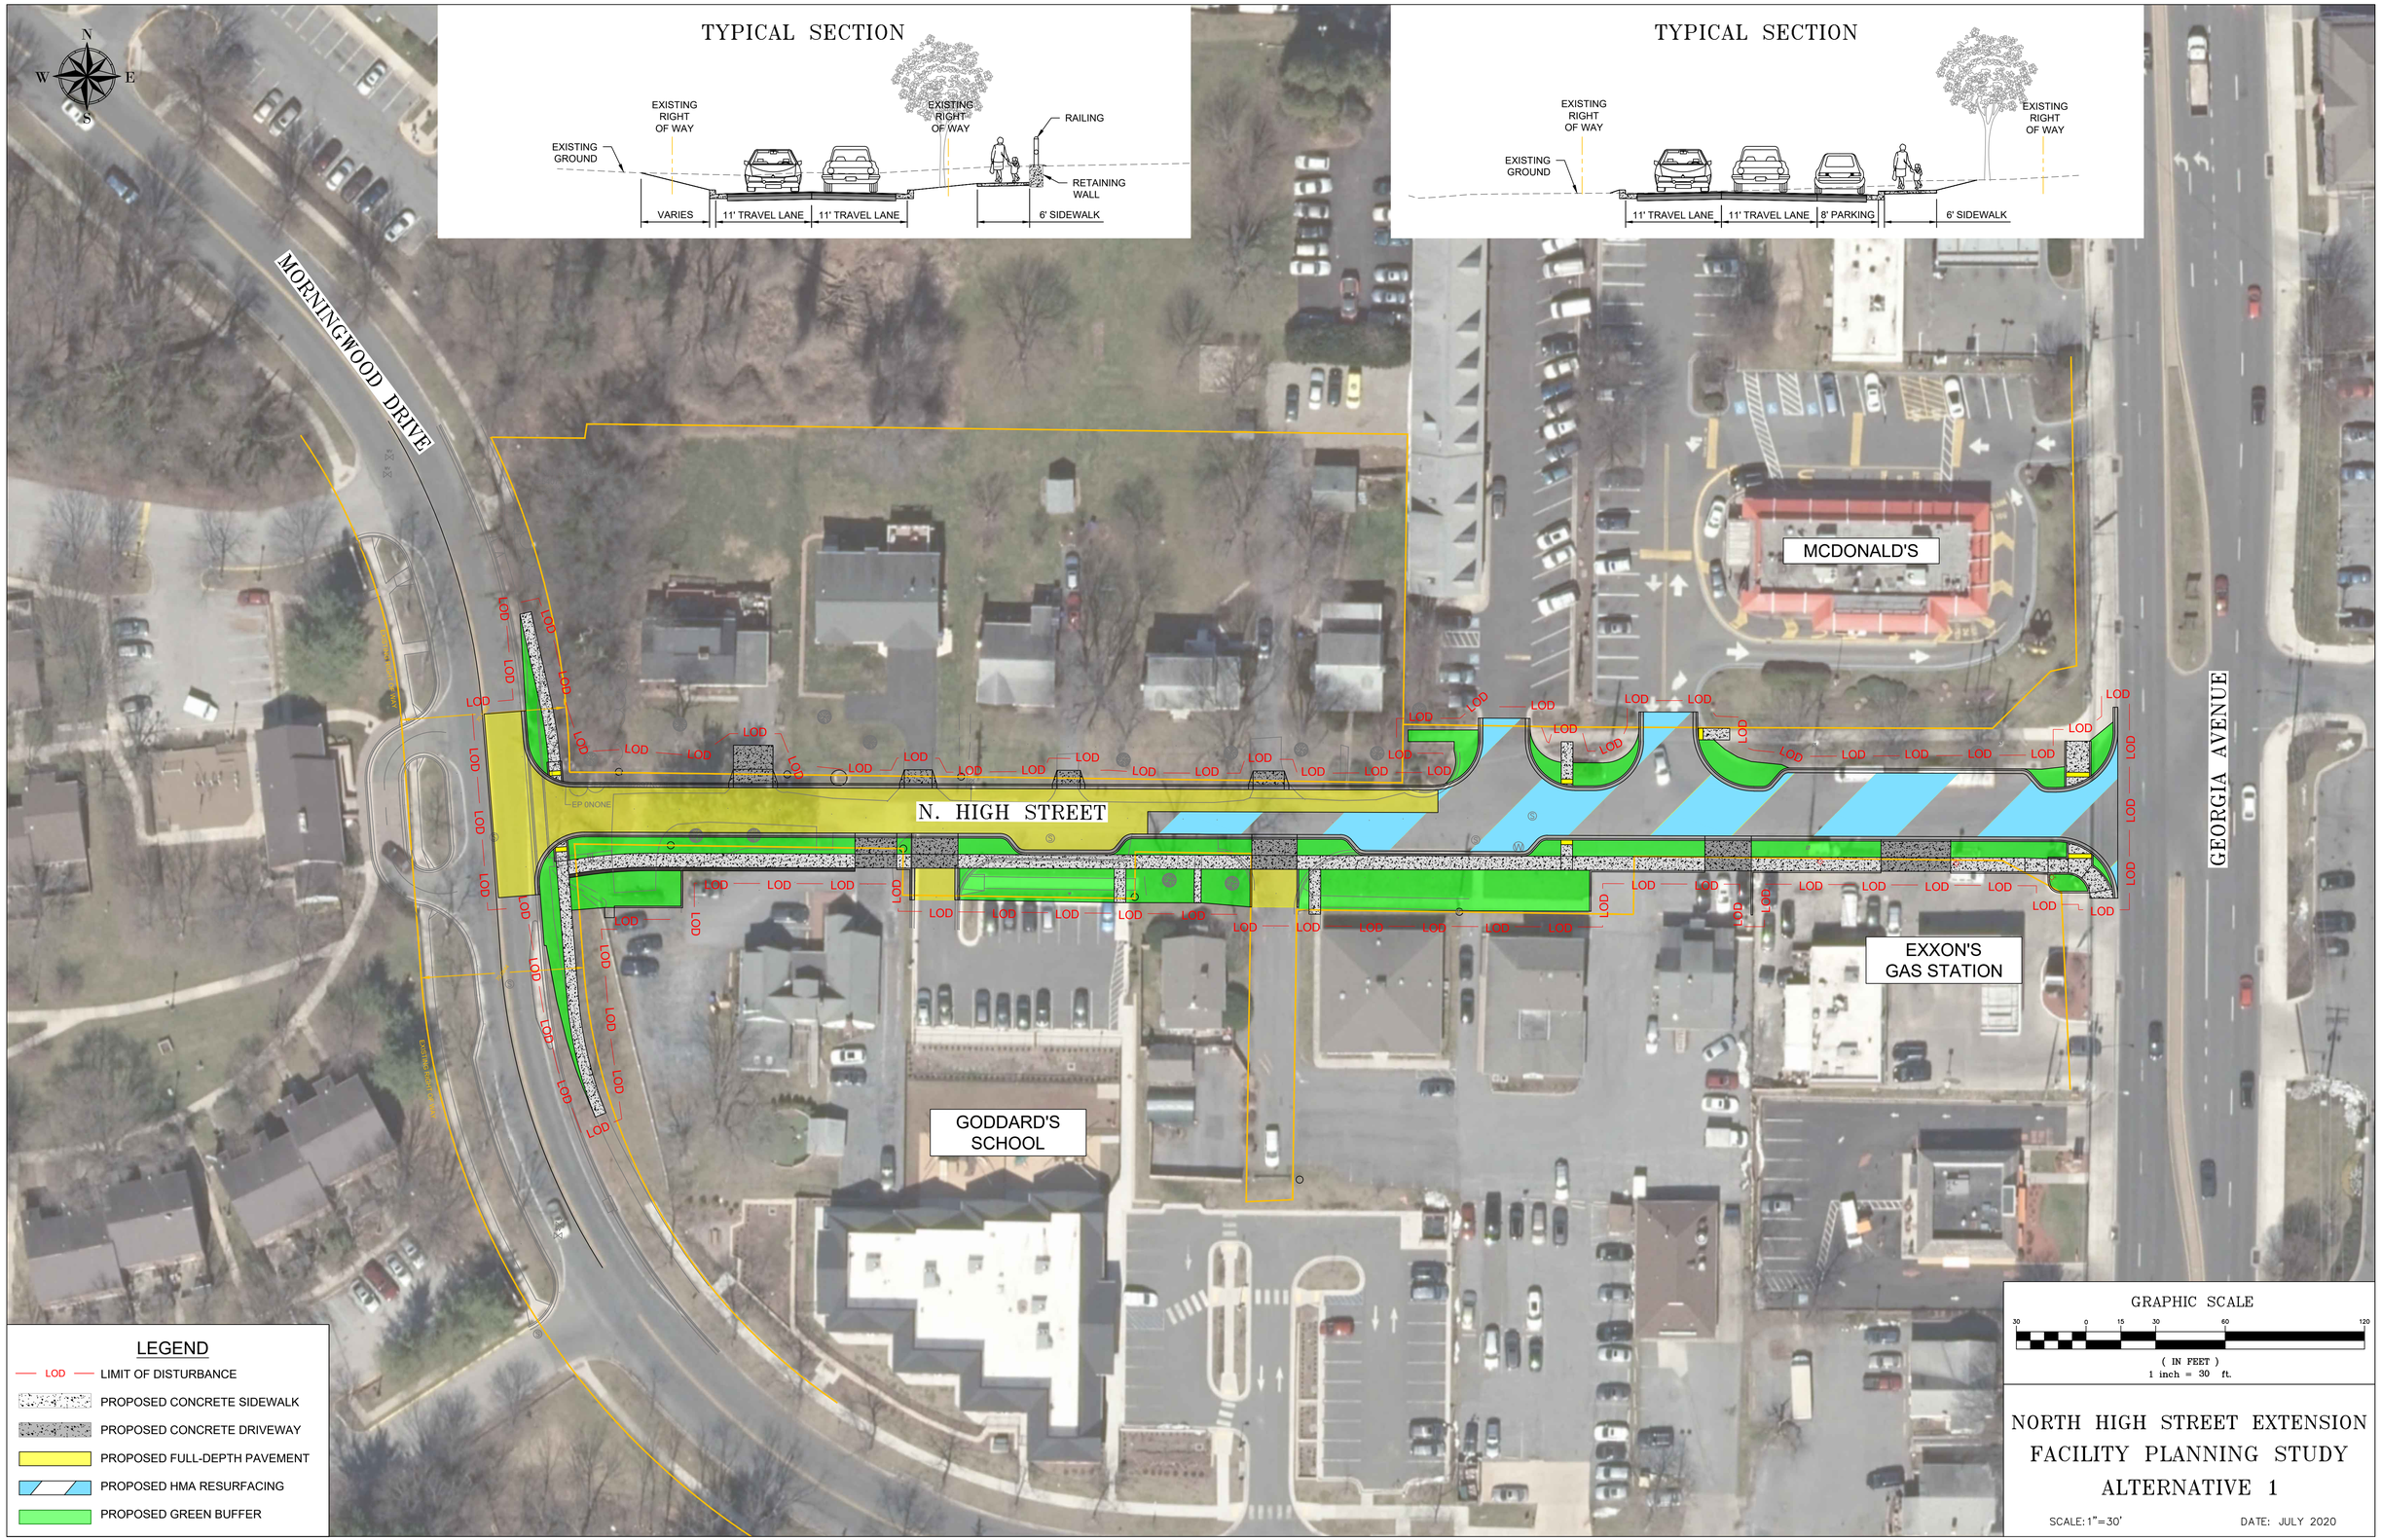
TYPICAL SECTION
EXISTING GROUND
EXISTING RIGHT OF WAY
EXISTING RIGHT OF WAY
RAILING
RETAINING WALL
VARIES
11' TRAVEL LANE
11' TRAVEL LANE
6' SIDEWALK
TYPICAL SECTION
EXISTING GROUND
EXISTING RIGHT OF WAY
EXISTING RIGHT OF WAY
11' TRAVEL LANE
11' TRAVEL LANE
8' PARKING
6' SIDEWALK
N
W
E
S
MORNINGWOOD DRIVE
N. HIGH STREET
GEORGIA AVENUE
MCDONALD'S
EXXON'S GAS STATION
GODDARD'S SCHOOL
LOD
LEGEND
LOD LIMIT OF DISTURBANCE
PROPOSED CONCRETE SIDEWALK
PROPOSED CONCRETE DRIVEWAY
PROPOSED FULL-DEPTH PAVEMENT
PROPOSED HMA RESURFACING
PROPOSED GREEN BUFFER
GRAPHIC SCALE
30 0 15 30 60 120
(IN FEET)
1 inch = 30 ft.
NORTH HIGH STREET EXTENSION
FACILITY PLANNING STUDY
ALTERNATIVE 1
SCALE: 1"=30'
DATE: JULY 2020