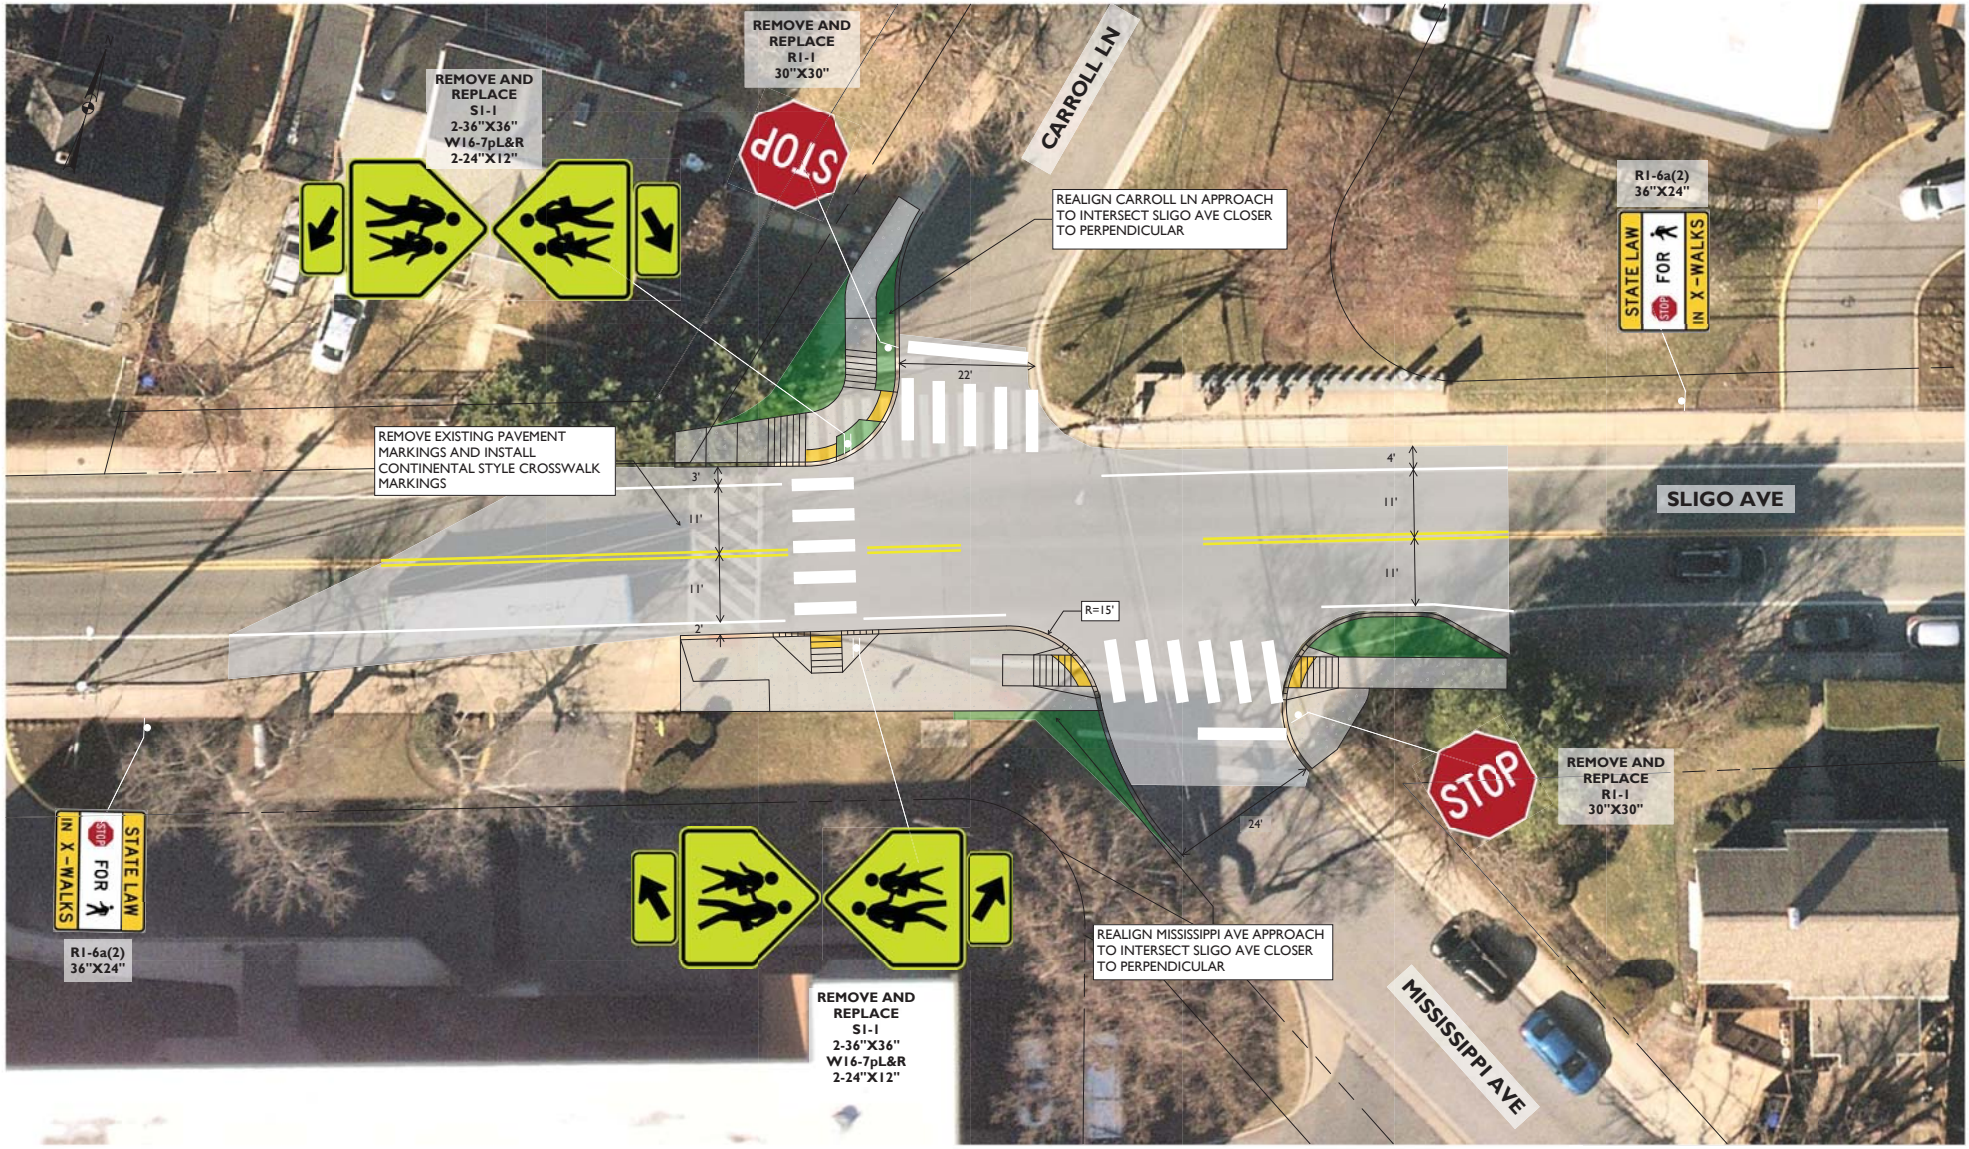

10' 0 10' 20'
SCALE: 1"=10'

Sligo Avenue and Carroll Lane
SRTS- East Silver Spring Elementary School