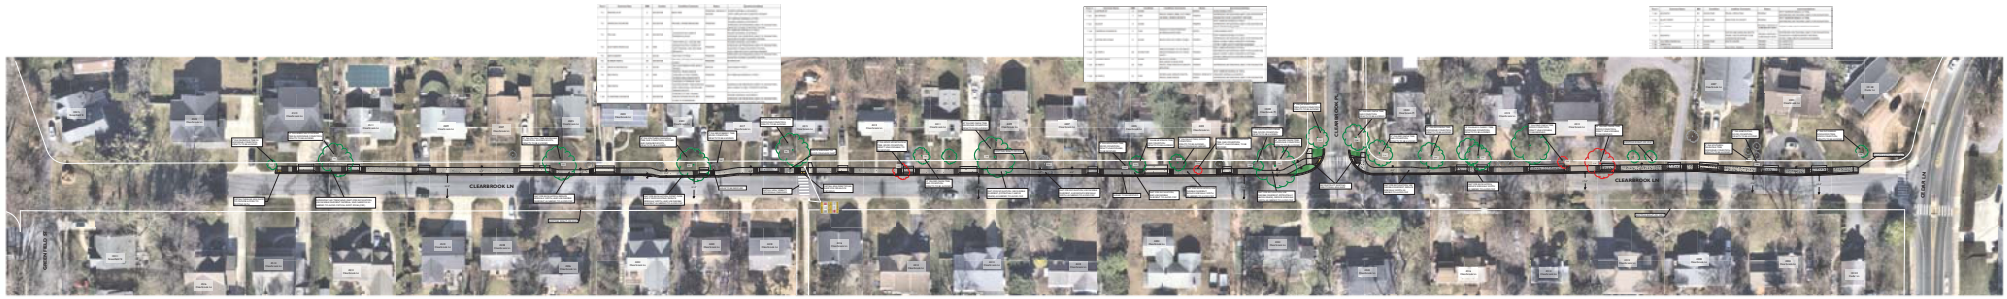

CLEARBROOK LANE SIDEWALK RETROFIT - CEDAR LANE TO GREENFIELD STREET CONNECTIVITY