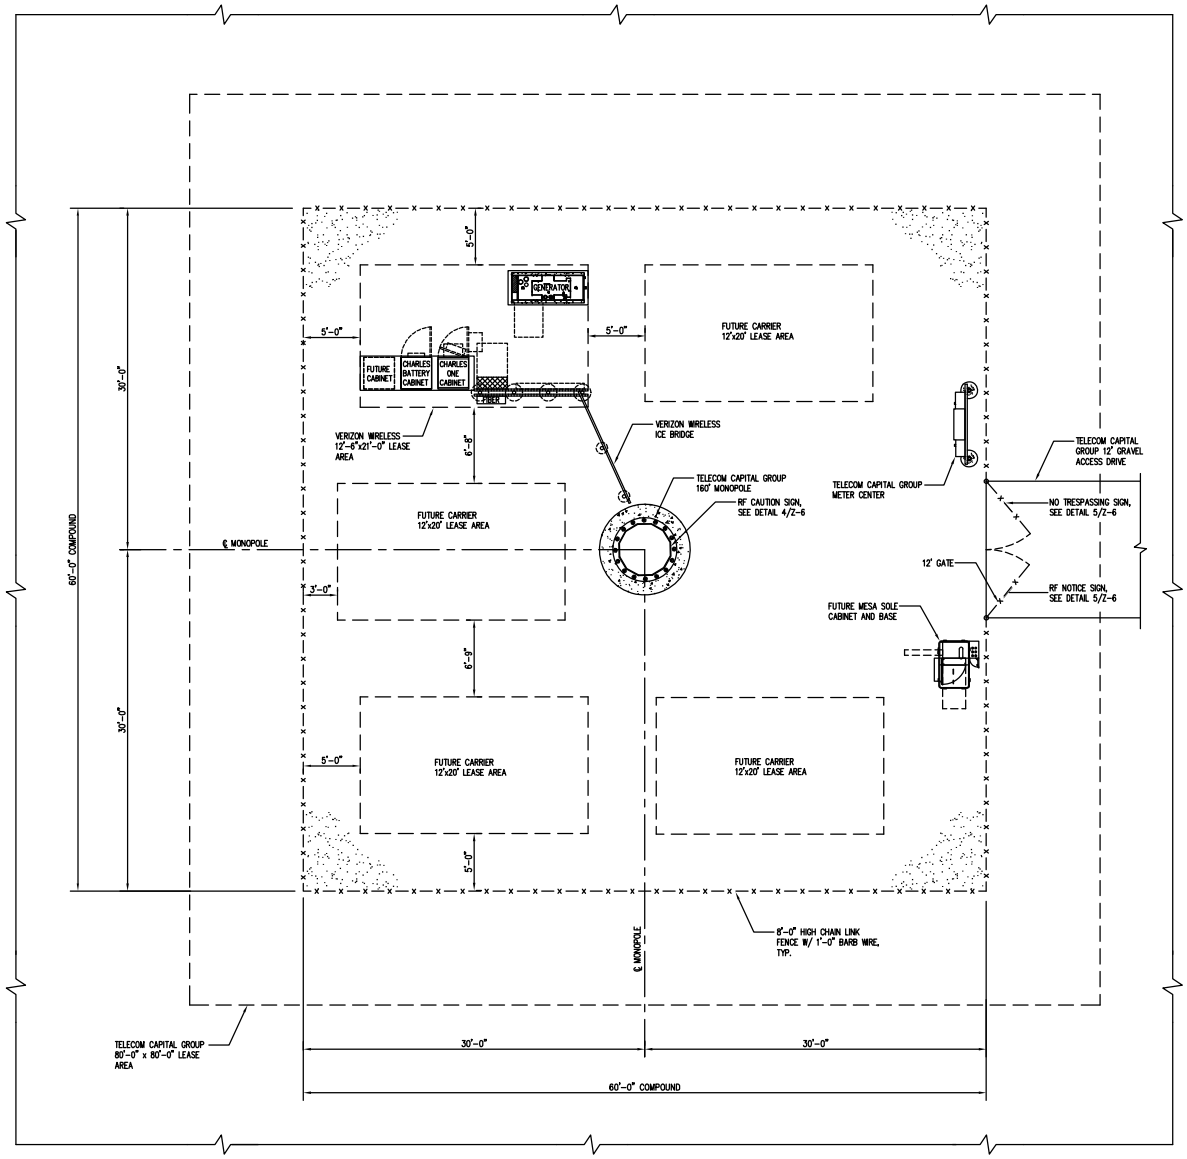

COMPOUND PLAN
SCALE: 1/4" = 1'-0"
1 Z-3
TRUE NORTH

TELECOM CAPITAL GROUP

entrex communication services, inc.
8100 Executive BLVD, Suite 350
Rockville, MD 20852
PHONE: (202) 408-8880

TCG BARNESVILLE SITE
22900 OLD HUNDRED ROAD
BARNESVILLE, MD 20838

SEAL:

Professional Certification: I hereby certify that these documents were prepared or approved by me, and that I am a duly licensed professional engineer under the laws of the State of Maryland. License No. 19913, Expiration Date: 6-30-2022

SUBMITTALS

DATE	DESCRIPTION	REV.
05-27-21	TOWER COMMITTEE REVIEW	
06-25-21	TOWER COMMITTEE REVIEW	
08-31-21	BOUNDRARY LINE ADJUST.	

PROJECT NO:	1163.001
DESIGNER:	C.S.
ENGINEER:	M.M.

THESE DRAWINGS ARE FORMATTED TO BE FULL-SIZE AT 22"X34" SCALE AS SHOWN ON PLAN DETAIL

TITLE:

COMPOUND PLAN

SHEET NUMBER:
Z-3

Exhibit 8(d)
OZAH Case No: CU 24-17