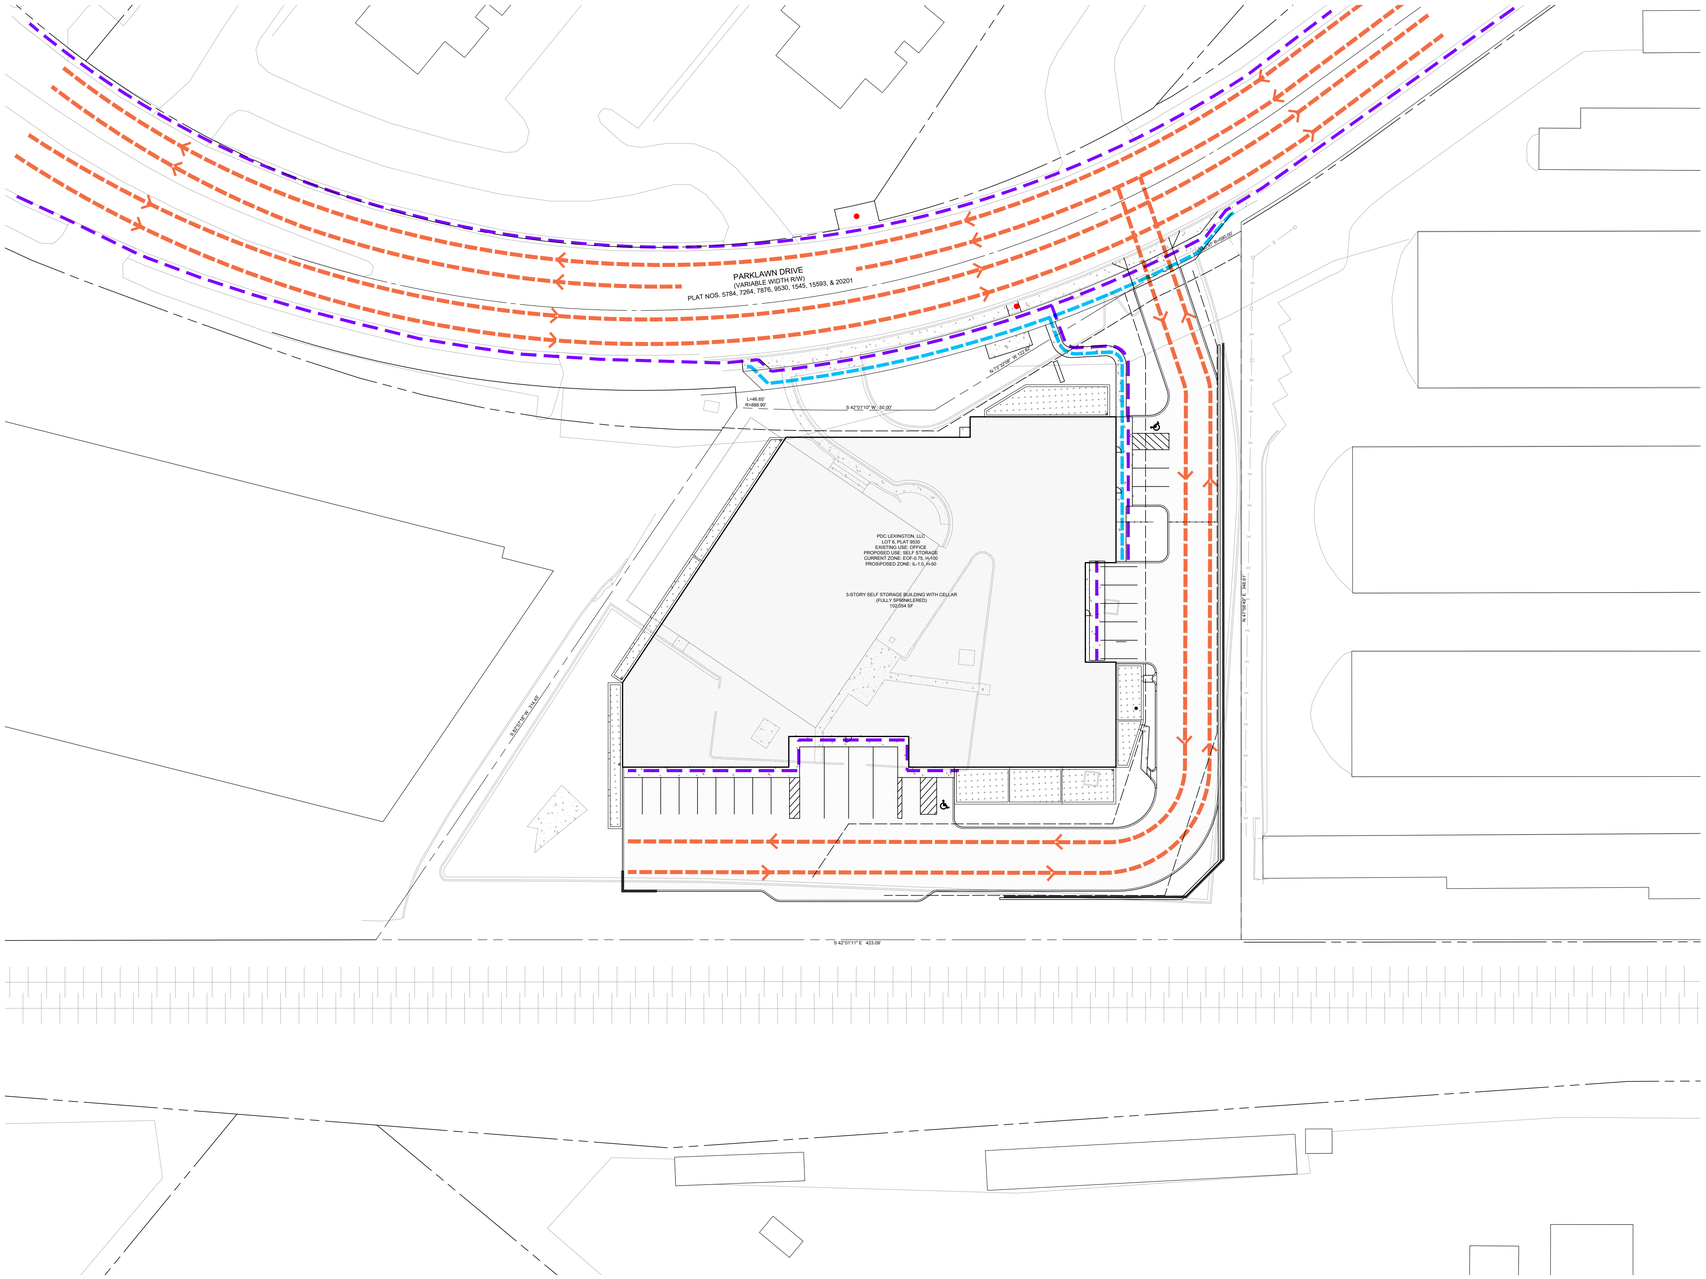

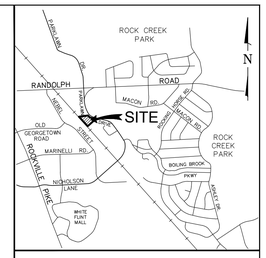

VICINITY MAP
SCALE 1" = 2,000'

LEGEND
N.T.S.

- PEDESTRIAN CIRCULATION
- VEHICULAR CIRCULATION
- ACCESSIBLE ROUTE
- BUS STOP

GRAPHIC SCALE
20 0 10 20 40 80
(IN FEET)
1 inch = 20 ft.

Exhibit 11
H-154

MHG
CIVIL ENGINEERING
LAND SURVEYING
LANDSCAPE ARCHITECTURE
LAND PLANNING
9220 Wightman Road, Suite 120
Montgomery Village, MD 20886
Phone: 301.670.0840
www.mhgpa.com

Copyright @ 2024 by Macris, Hendricks & Glascock, P.A. All Rights Reserved

PREPARED FOR:
ARCLAND
P.O. BOX 25523
WASHINGTON D.C. 20027
(202-)818-9265
ANTHONY@ARC.LAND

REVISIONS

NO.	DESCRIPTION	DATE

TAX MAP HQ122 WSSC 215NW05

PLAT 9530

4TH ELECTION DISTRICT MONTGOMERY COUNTY MARYLAND

LOT 6
NORTH BETHESDA INDUSTRIAL CENTER

PROJ. MGR	DCM
DRAWN BY	DCM
SCALE	AS SHOWN
DATE	05.27.2024

CIRCULATION PLAN

LOCAL MAP AMENDMENT HXXX

PROJECT NO.	23.193.21
SHEET NO.	OF

I:\2193\Dwg\Dwg\EX_21_CIRC.dwg, 2ndx2 Border, 5/27/2024 11:00:49 AM, dmason, Copyright © 2024 Macris, Hendricks & Glascock, P.A.