E-FILE STAMP

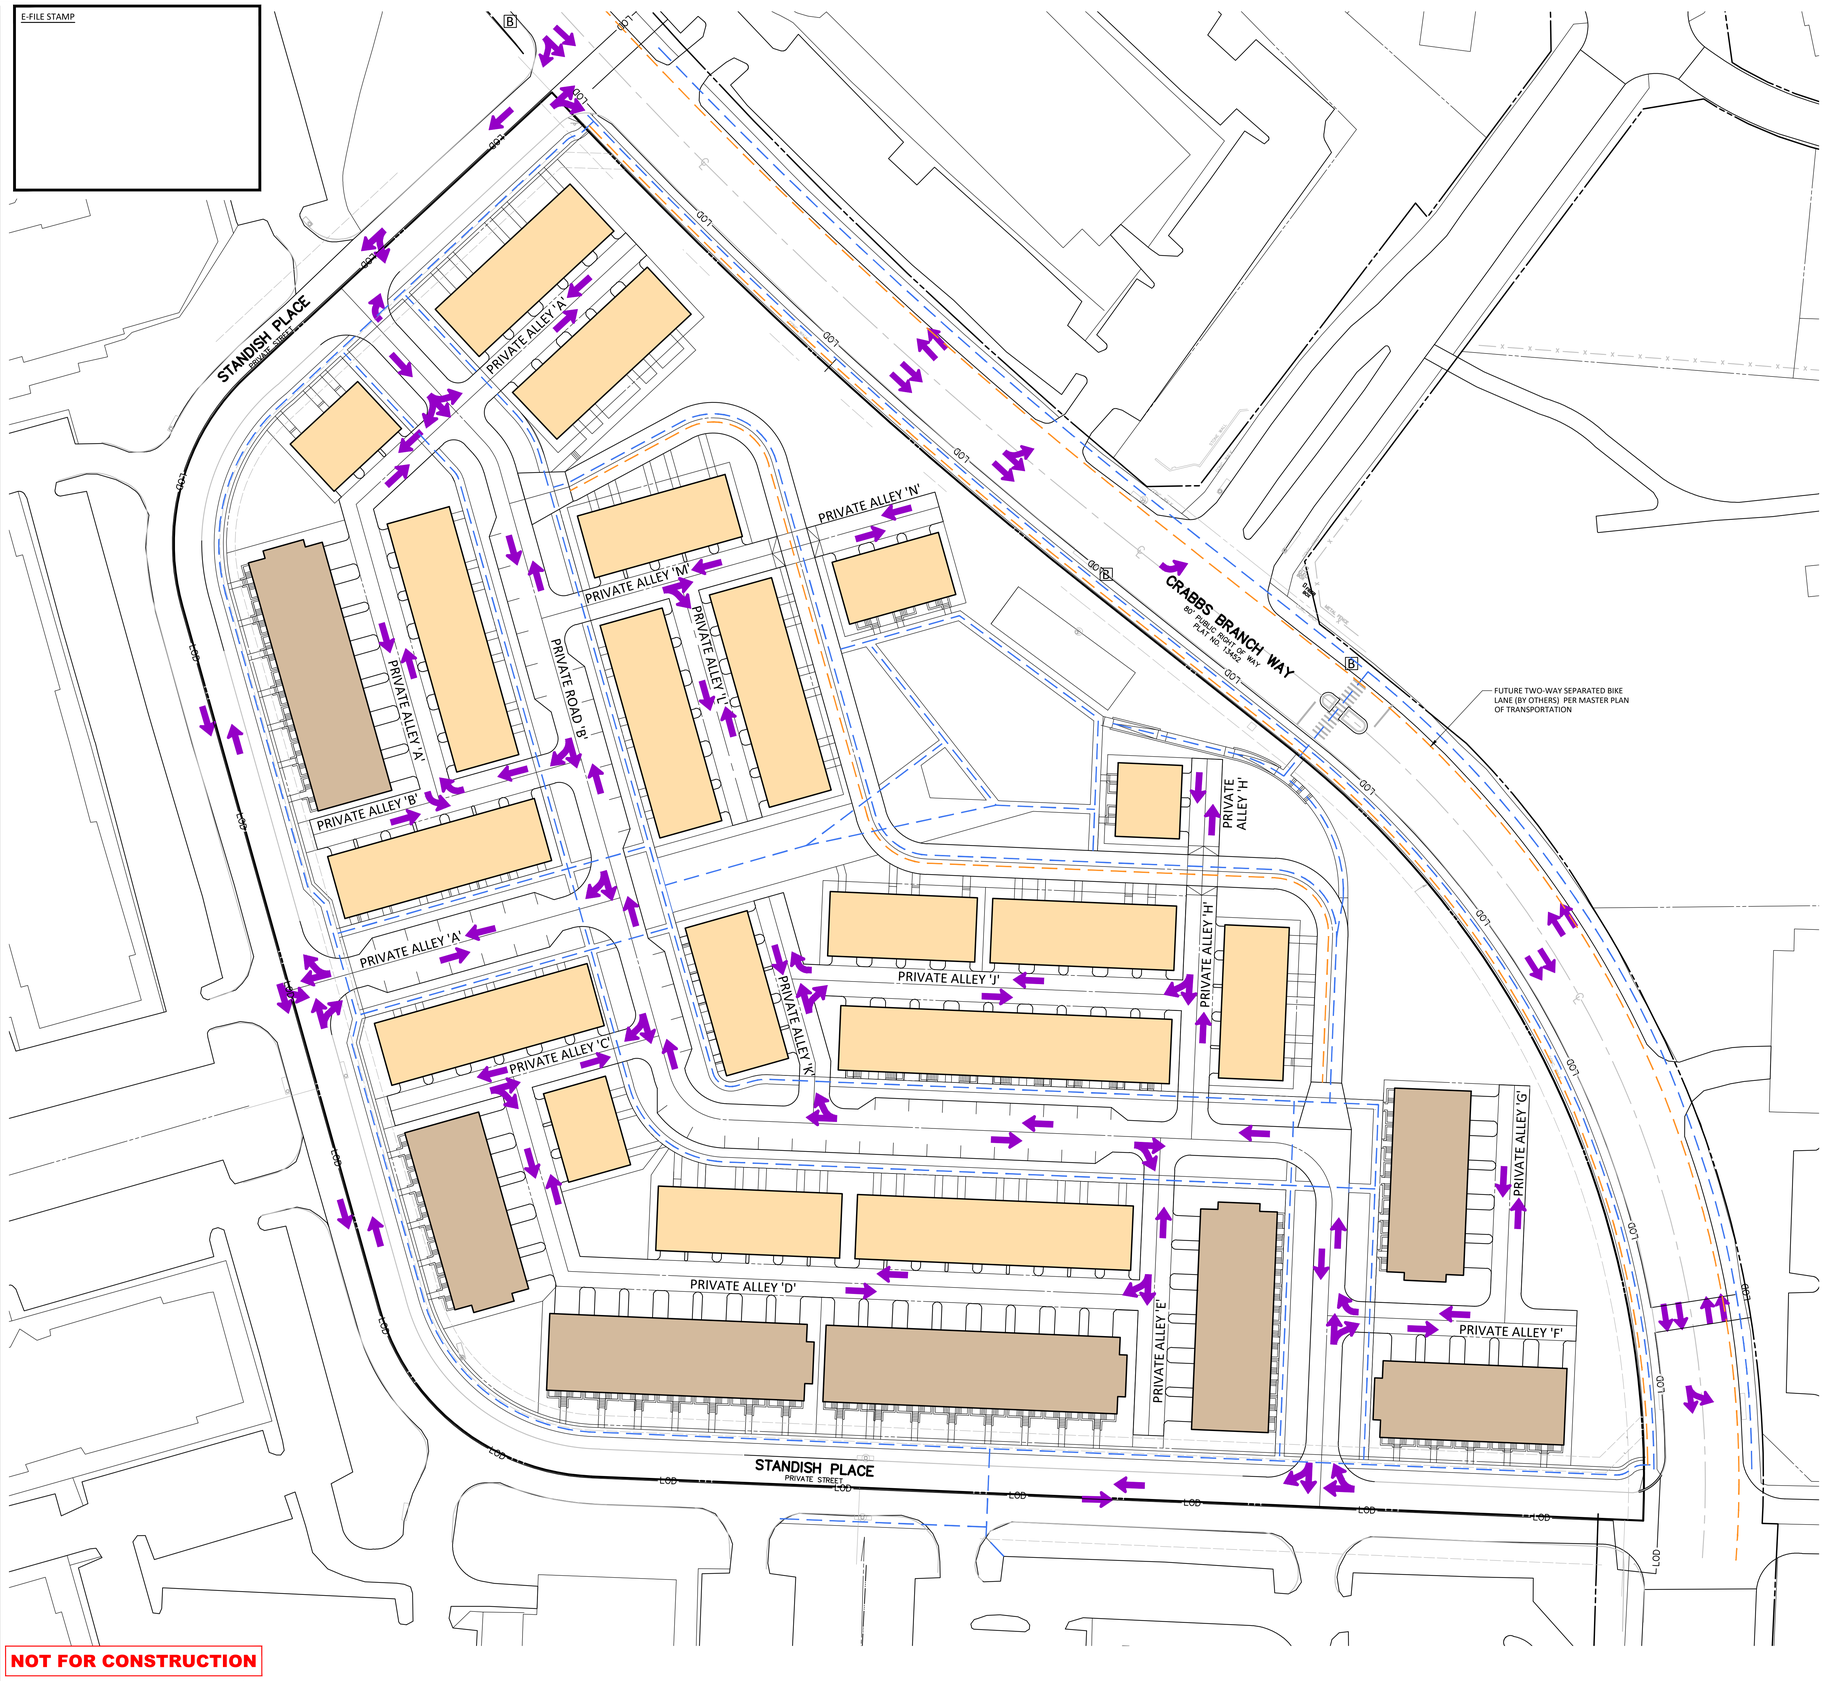

LEGEND

- Bicycle Access
- Pedestrian Access
- Vehicle Circulation
- B Bus Stop

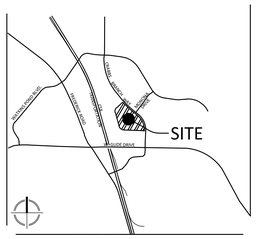

VICINITY MAP
SCALE: 1" = 2000'

Exhibit 14
H-156

VIKA MARYLAND, LLC
20251 Century Blvd., Suite 400
Germantown, MD 20874
301.916.4100 | vika.com

Our Site Set on the Future.

PREPARED FOR:
TRI POINTE HOMES
12435 PARK POTOMAC AVE., SUITE 600
POTOMAC, MD 20854

CONTACT: GIO ESPOSITO
(301)-803-4832

ATTORNEY:
LERCH, EARLY & BREWER, CHTD.
7600 WISCONSIN AVE., SUITE 700
BETHESDA, MD. 20814

CONTACT: PATRICK O'NEIL
(301)-986-1300
ploniel@lerchearly.com

REVISIONS	DATE

7501 STANDISH PLACE

4TH ELECTION DISTRICT
MONTGOMERY COUNTY, MARYLAND
WSSC GRID: 220NW07 & 221NW07
TAX MAP: GS341 & GS342

CIRCULATION PLAN

PROFESSIONAL SEAL

I HEREBY CERTIFY THAT THESE DOCUMENTS WERE PREPARED OR APPROVED BY ME, AND THAT I AM A DULY LICENSED PROFESSIONAL ENGINEER UNDER THE LAWS OF THE STATE OF MARYLAND.
LICENSE NO.: 55XXX
EXPIRATION DATE: Month, 00, 0000

THE INFORMATION, DESIGN AND CONTENT OF THESE DRAWINGS OR DOCUMENTS ARE PROPRIETARY TO VIKA MARYLAND, LLC AND CONSTITUTE ITS PROPRIETARY INTELLECTUAL PROPERTY. THESE DRAWINGS AND/OR DOCUMENTS MUST NOT BE FORWARDED, SHARED, COPIED, DIGITALLY CONVERTED, MODIFIED OR USED FOR ANY PURPOSE, IN ANY FORMAT, WITHOUT PRIOR WRITTEN AUTHORIZATION FROM VIKA MARYLAND, LLC. VIOLATIONS MAY RESULT IN PROSECUTION. ONLY APPROVED, SIGNED AND SEALED PLANS OR DRAWINGS MAY BE UTILIZED FOR CONSTRUCTION PURPOSES.

© 2019 VIKA MARYLAND, LLC

DRAWN BY: KP
DESIGNED BY: KP
DATE ISSUED:

VIKA PROJECT: 50602
DRAWING NO.: CIRC-1

SHEET NO.

NOT FOR CONSTRUCTION

"FOR LOCATION OF UTILITIES CALL 8-1-1 or 1-800-257-7777 OR LOG ON TO www.call811.com or http://www.missutility.net 48 HOURS IN ADVANCE OF ANY WORK IN THIS VICINITY"

The excavator must notify all public utility companies with underground facilities in the area of proposed excavation and have those facilities located by the utility companies prior to commencing excavation. The excavator is responsible for compliance with requirements of Chapter 36A of the Montgomery County Code.

0 20' 40' 80'
SCALE: 1" = 40'

NORTH

LAYOUT: CIRC-1, Plotted By: Posthuma

I:\50601-50605\50602\CAD\PRELIMINARY\PLOT SHEETS\50602100_p_CIRC.dwg - Thursday, May 9, 2024 12:27:49 PM