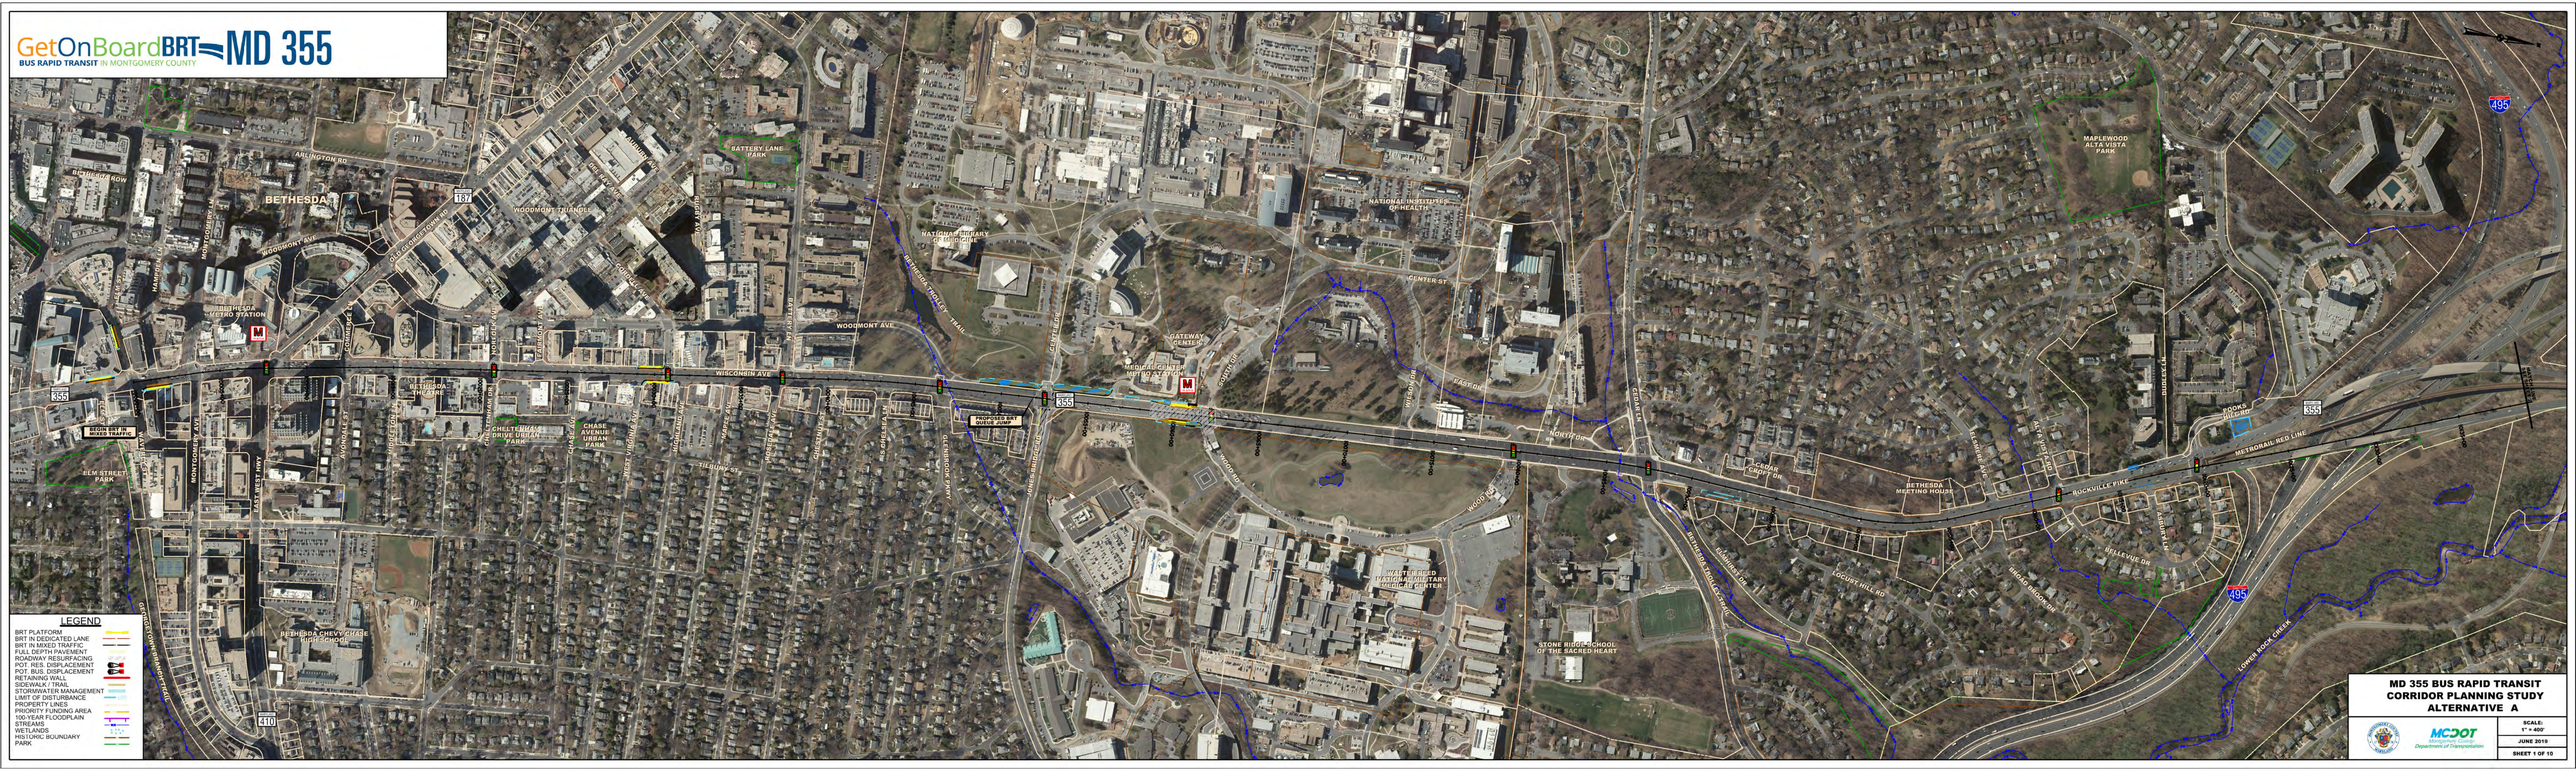
GetOnBoardBRT MD 355

BUS RAPID TRANSIT IN MONTGOMERY COUNTY



LEGEND

- BRT PLATFORM
- BRT IN DEDICATED LANE
- BRT IN MIXED TRAFFIC
- FULL DEPTH PAVEMENT
- ROADWAY RESURFACING
- POT. RES. DISPLACEMENT
- POT. BUS. DISPLACEMENT
- RETAINING WALL
- SIDEWALK / TRAIL
- STORMWATER MANAGEMENT
- LIMIT OF DISTURBANCE
- PROPERTY LINES
- PRIORITY FUNDING AREA
- 100-YEAR FLOODPLAIN
- STREAMS
- WETLANDS
- HISTORIC BOUNDARY
- PARK

MD 355 BUS RAPID TRANSIT CORRIDOR PLANNING STUDY ALTERNATIVE A

MCDOT Montgomery County Department of Transportation

SCALE:	1" = 400'
	JUNE 2019
	SHEET 1 OF 10


GetOnBoardBRT
BUS RAPID TRANSIT IN MONTGOMERY COUNTY
MD 355
495
GROSVENOR PL
ROCKVILLE PIKE
PROPOSED BRT QUEUE JUMP
EXISTING FREE RIGHT TURN MUST YIELD TO BRT
GROSVENOR METRO STATION
ROCK CREEK PARK
ROCK CREEK
STRATHMORE HALL
STRATHMORE ARTS CENTER
NORTHROP RD
NORTHROP AVE
FAIRFIELD RD
PARKER RD
WHITE FLINT MALL
WHITE FLINT METRO STATION
MARINELLI RD
CITADEL AVE
HOYT ST
MONTROSE PKWY
MONTROSE CROSSING SHOPPING CENTER
MONTROSE SCHOOL
MARIEL AVE
187
547
LEGEND
BRT PLATFORM
BRT IN DEDICATED LANE
BRT IN MIXED TRAFFIC
FULL DEPTH PAVEMENT
ROADWAY RESURFACING
POT. RES. DISPLACEMENT
POT. BUS. DISPLACEMENT
RETAINING WALL
SIDEWALK / TRAIL
STORMWATER MANAGEMENT
LIMIT OF DISTURBANCE
PROPERTY LINES
PRIORITY FUNDING AREA
100-YEAR FLOODPLAIN
STREAMS
WETLANDS
HISTORIC BOUNDARY
PARK
MD 355 BUS RAPID TRANSIT
CORRIDOR PLANNING STUDY
ALTERNATIVE A
MCDOT
Montgomery County
Department of Transportation
SCALE:
1" = 400'
JUNE 2019
SHEET 2 OF 10


GetOnBoardBRT
BUS RAPID TRANSIT IN MONTGOMERY COUNTY
MD 355
LEGEND
BRT PLATFORM
BRT IN DEDICATED LANE
BRT IN MIXED TRAFFIC
FULL DEPTH PAVEMENT
ROADWAY RESURFACING
POT. RES. DISPLACEMENT
POT. BUS. DISPLACEMENT
RETAINING WALL
SIDEWALK / TRAIL
STORMWATER MANAGEMENT
LIMIT OF DISTURBANCE
PROPERTY LINES
PRIORITY FUNDING AREA
100-YEAR FLOODPLAIN
STREAMS
WETLANDS
HISTORIC BOUNDARY
PARK
ROCKVILLE PIKE
355
E JEFFERSON ST
FEDERAL PLAZA
HOLLAND AVE
HALPINE RD
CONGRESSIONAL PLAZA
CONGRESSIONAL LN
TWINBROOK PKWY
THOMPSON AVE
EDSON LN
CHAPMAN AVE
TWINBROOK METRO STATION
STANLEY AVE
STANLEY STREAM PARK
THUNDERHILL RD
TWINBROOK PARK
TWINBROOK CIR
LEWIS AVE
WHITEFORD DR
WHITEFORD RD
CHELSEA DR
CHELSEA TER
WARE AVE
SAWYER RD
PROVIDENCE DR
HILLCREST PARK
WOOTTON PKWY
DAWSON FARM PARK
BEDFORD GROVE
WINTERGREEN PLAZA
GAIL AVE
TALBOTT SHOPPING CENTER
BLOOMINGTON DR
BLOOMINGTON CT
BLOOMMONT COUNTRY CLUB
COUNTRY CLUB RD
PROPOSED BRT QUEUE JUMP
RICHARD MONTGOMERY HIGH SCHOOL
FLEET ST
CHAPMAN AVE
ROCKVILLE
MARYLAND AVE
CHURCH ST
MONROE ST
MIDDLE ST
WASHINGTON ST
ROCKVILLE METRO STATION
ROCKVILLE PIKE
MITCHANS PARK
ST MARY'S SCHOOL
ROCKVILLE ASTRAK/MARC STATION
355
586
911
28
MD 355 BUS RAPID TRANSIT
CORRIDOR PLANNING STUDY
ALTERNATIVE A
MCDOT
Montgomery County
Department of Transportation
SCALE:
1" = 400'
JUNE 2019
SHEET 3 OF 10

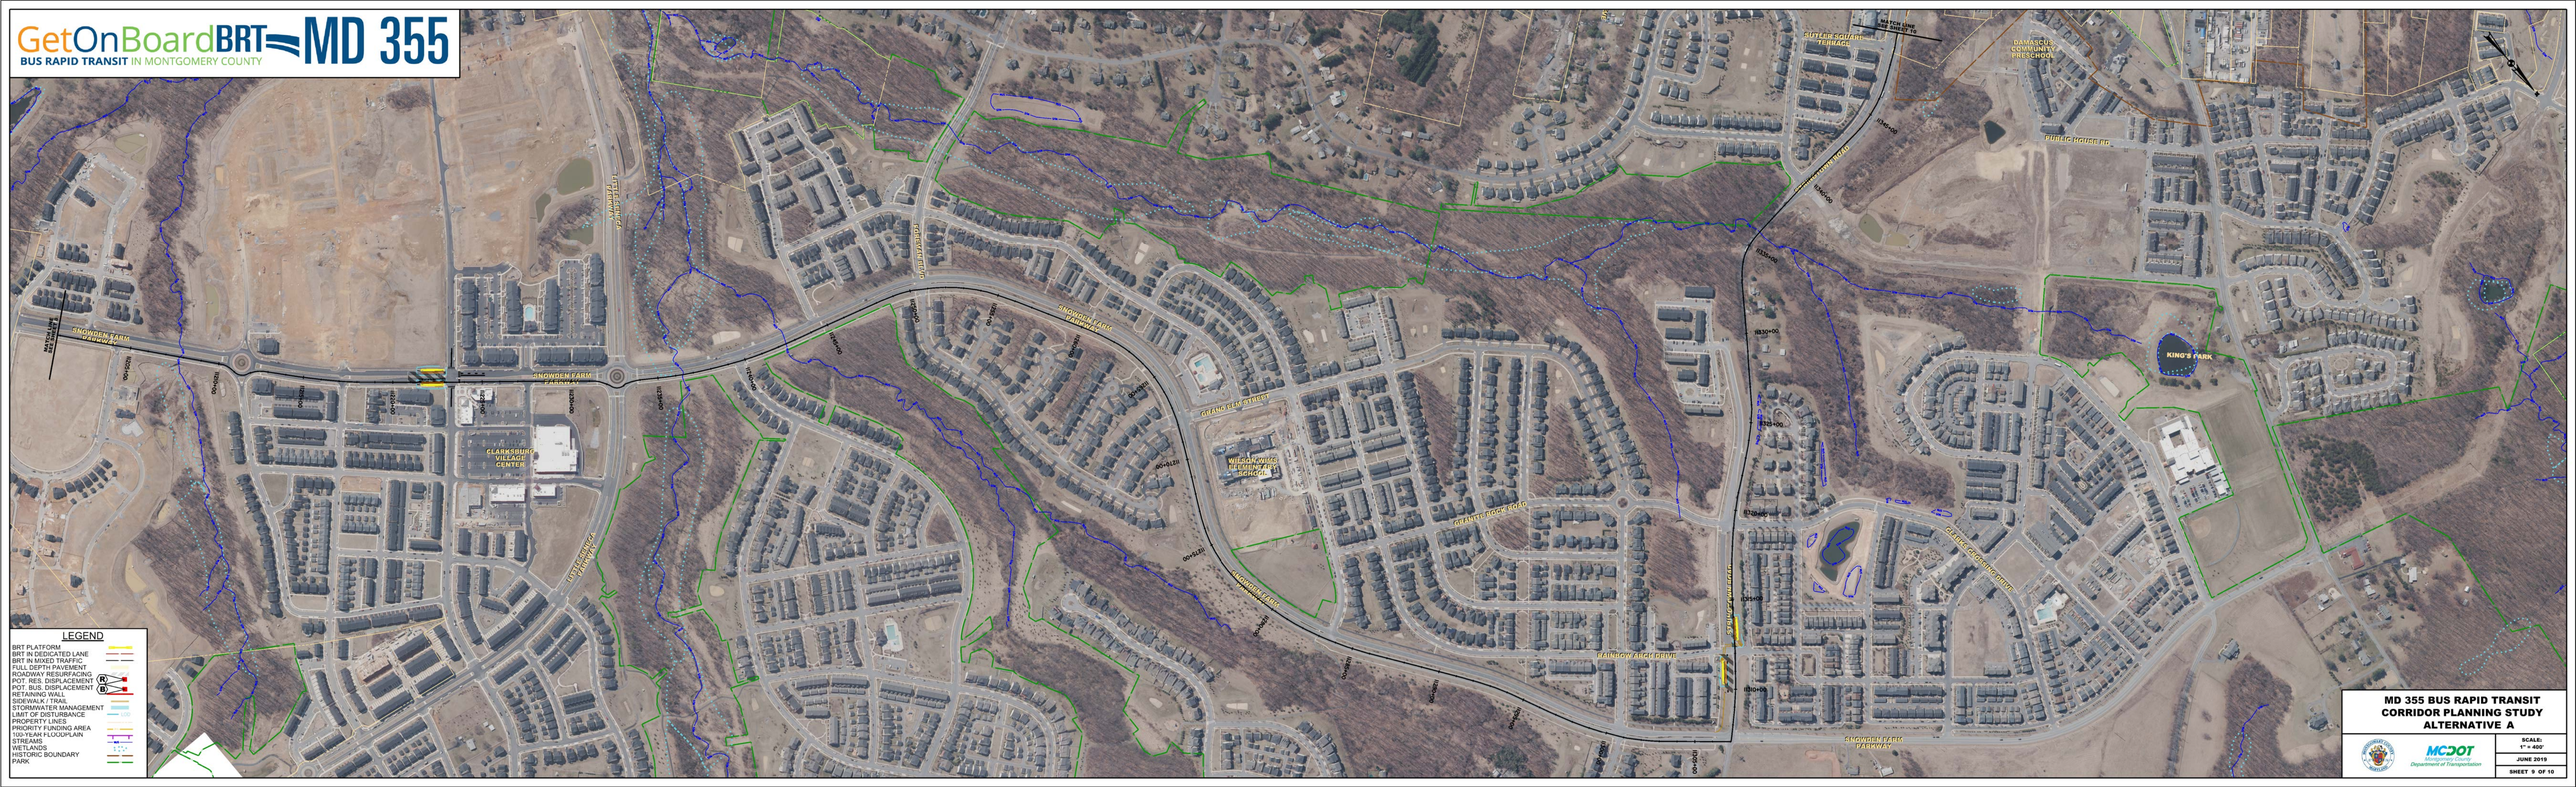

GetOnBoardBRT MD 355
BUS RAPID TRANSIT IN MONTGOMERY COUNTY
ROCKVILLE TOWN CENTER
WASHINGTON ST
HUNGERFORD DR
MONTGOMERY COLLEGE ROCKVILLE
PROPOSED BUS CIRCULATION
BUS CIRCULATION IN MIXED TRAFFIC
COLLEGE GARDENS PARK
COLLEGE PLAZA SHOPPING CENTER
RUTGERS ST
ALLE F
KING FARM STREAM VALLEY PARK
DEER MEADOW PARK
GRAND CHAMPION DR
ELMCROFT BLVD
PASTURE RIDE WAY
MIDWAY CEMETERY SHOPPING CENTER
MIDWAY AVE
DIAMOND AVE
WISCONSIN AVE
CHAPMAN AVE
WASHINGTON GAS
355
N FREDERICK RD
SHADY GROVE METRO STATION
LEGEND
BRT PLATFORM
BRT IN DEDICATED LANE
BRT IN MIXED TRAFFIC
FULL DEPTH PAVEMENT
ROADWAY RESURFACING
POT. RES. DISPLACEMENT
POT. BUS. DISPLACEMENT
RETAINING WALL
SIDEWALK / TRAIL
STORMWATER MANAGEMENT
LIMIT OF DISTURBANCE
PROPERTY LINES
PRIORITY FUNDING AREA
100-YEAR FLOODPLAIN
STREAMS
WETLANDS
HISTORIC BOUNDARY
PARK
MD 355 BUS RAPID TRANSIT CORRIDOR PLANNING STUDY ALTERNATIVE A
MCDOT Montgomery County Department of Transportation
SCALE: 1" = 400'
JUNE 2019
SHEET 4 OF 10


GetOnBoardBRT
BUS RAPID TRANSIT IN MONTGOMERY COUNTY
MD 355
MATTIE ST STEPANEK PARK
PLEASANTVILLE RD
370
ROBERT WALKER DR
MONTGOMERY BLAIR HIGH SCHOOL
ROBERT WALKER DR
ROBERT WALKER DR
ROBERT WALKER DR


GetOnBoardBRT
BUS RAPID TRANSIT IN MONTGOMERY COUNTY
MD 355
MONTGOMERY COUNTY FAIRGROUNDS
MONTGOMERY VILLAGE AVE
GAITHERSBURG SHOPPING CENTER
FITZGERALD AUTOMALL
WATKINS MILL RD
GREAT SENECA STREAM VALLEY PARK
TRIBUTARY LN
FOX CHAPEL DR
FOX CHAPEL PARK
PLUMGAR PARK
RUSSELL AVE
ARROWSMITH CT
LEGEND
BRT PLATFORM
BRT IN DEDICATED LANE
BRT IN MIXED TRAFFIC
FULL DEPTH PAVEMENT
ROADWAY RESURFACING
POT. RES. DISPLACEMENT
POT. BUS. DISPLACEMENT
RETAINING WALL
SIDEWALK / TRAIL
STORMWATER MANAGEMENT
LIMIT OF DISTURBANCE
PROPERTY LINES
PRIORITY FUNDING AREA
100-YEAR FLOODPLAIN
STREAMS
WETLANDS
HISTORIC BOUNDARY
PARK
MD 355 BUS RAPID TRANSIT
CORRIDOR PLANNING STUDY
ALTERNATIVE A
MCDOT
Montgomery County
Department of Transportation
SCALE:
1" = 400'
JUNE 2019
SHEET 6 OF 10


GetOnBoardBRT
BUS RAPID TRANSIT IN MONTGOMERY COUNTY
MD 355
LEGEND
BRT PLATFORM
BRT IN DEDICATED LANE
BRT IN MIXED TRAFFIC
FULL DEPTH PAVEMENT
ROADWAY RESURFACING
POT. RES. DISPLACEMENT
POT. BUS. DISPLACEMENT
RETAINING WALL
SIDEWALK / TRAIL
STORMWATER MANAGEMENT
LIMIT OF DISTURBANCE
PROPERTY LINES
PRIORITY FUNDING AREA
100-YEAR FLOODPLAIN
STREAMS
WETLANDS
HISTORIC BOUNDARY
PARK
OBSERVATION DR
GERMANTOWN RD
MIDDLEBROOK RD
MIDDLEBROOK ROAD
MIDDLEBROOK VILLAGE PKWY
MILESTONE PARKWAY
MILESTONE CENTER DR
MILESTONE BUSINESS PARK
COLLEGE GARDEN DR
RICHTER FARM RD
GUNNERS BRANCH
GERMANTOWN EAST LOCAL PARK
MONTGOMERY COLLEGE GERMANTOWN CAMPUS
FOX CHAPEL SHOPPING CENTER
MILESTONE CENTER
MD 355 BUS RAPID TRANSIT
CORRIDOR PLANNING STUDY
ALTERNATIVE A
MCDOT
Montgomery County
Department of Transportation
SCALE:
1" = 400'
JUNE 2019
SHEET 7 OF 10


GetOnBoardBRT
BUS RAPID TRANSIT IN MONTGOMERY COUNTY
MD 355
MILESTONE CENTER
MILESTONE VILLAGE CENTER
RIDGE ROAD RECREATIONAL PARK
SENECA VALLEY
MILESTONE MANOR
MILESTONE MANOR CT
MILESTONE MANOR LN
MILESTONE MANOR TER
MILESTONE MANOR WAY
MILESTONE MANOR PL
MILESTONE MANOR DR
MILESTONE MANOR CIR
MILESTONE MANOR TRL
MILESTONE MANOR CT


GetOnBoardBRT
BUS RAPID TRANSIT IN MONTGOMERY COUNTY
MD 355
SNOWDEN FARM PARKWAY
CLARKSBURG VILLAGE CENTER
CLARKSBURG TOWN CENTER
FOREST OAK DRIVE
GREENTREE ROAD
WILDCAT WAY
RAINBOW ARCH DRIVE
KING'S PARK
PUBLIC HOUSE RD
BUTLER SQUARE TERRACE
DANCOCIA COMMUNITY PRESCHOOL
LEGEND
BRT PLATFORM
BRT IN DEDICATED LANE
BRT IN MIXED TRAFFIC
FULL DEPTH PAVEMENT
ROADWAY RESURFACING
POT. RES. DISPLACEMENT
POT. BUS. DISPLACEMENT
RETAINING WALL
SIDEWALK / TRAIL
STORMWATER MANAGEMENT
LIMIT OF DISTURBANCE
PROPERTY LINES
PRIORITY FUNDING AREA
100-YEAR FLOODPLAIN
STREAMS
WETLANDS
HISTORIC BOUNDARY
PARK
MD 355 BUS RAPID TRANSIT
CORRIDOR PLANNING STUDY
ALTERNATIVE A
MCDOT
Montgomery County
Department of Transportation
SCALE:
1" = 400'
JUNE 2019
SHEET 9 OF 10

GetOnBoardBRT MD 355

BUS RAPID TRANSIT IN MONTGOMERY COUNTY



LEGEND

- BRT PLATFORM
- BRT IN DEDICATED LANE
- BRT IN MIXED TRAFFIC
- FULL DEPTH PAVEMENT
- ROADWAY RESURFACING
- POT. RES. DISPLACEMENT (R)
- POT. BUS. DISPLACEMENT (B)
- RETAINING WALL
- SIDEWALK / TRAIL
- STORMWATER MANAGEMENT
- LIMIT OF DISTURBANCE
- PROPERTY LINES
- PRIORITY FUNDING AREA
- 100-YEAR FLOODPLAIN
- STREAMS
- WETLANDS
- HISTORIC BOUNDARY
- PARK

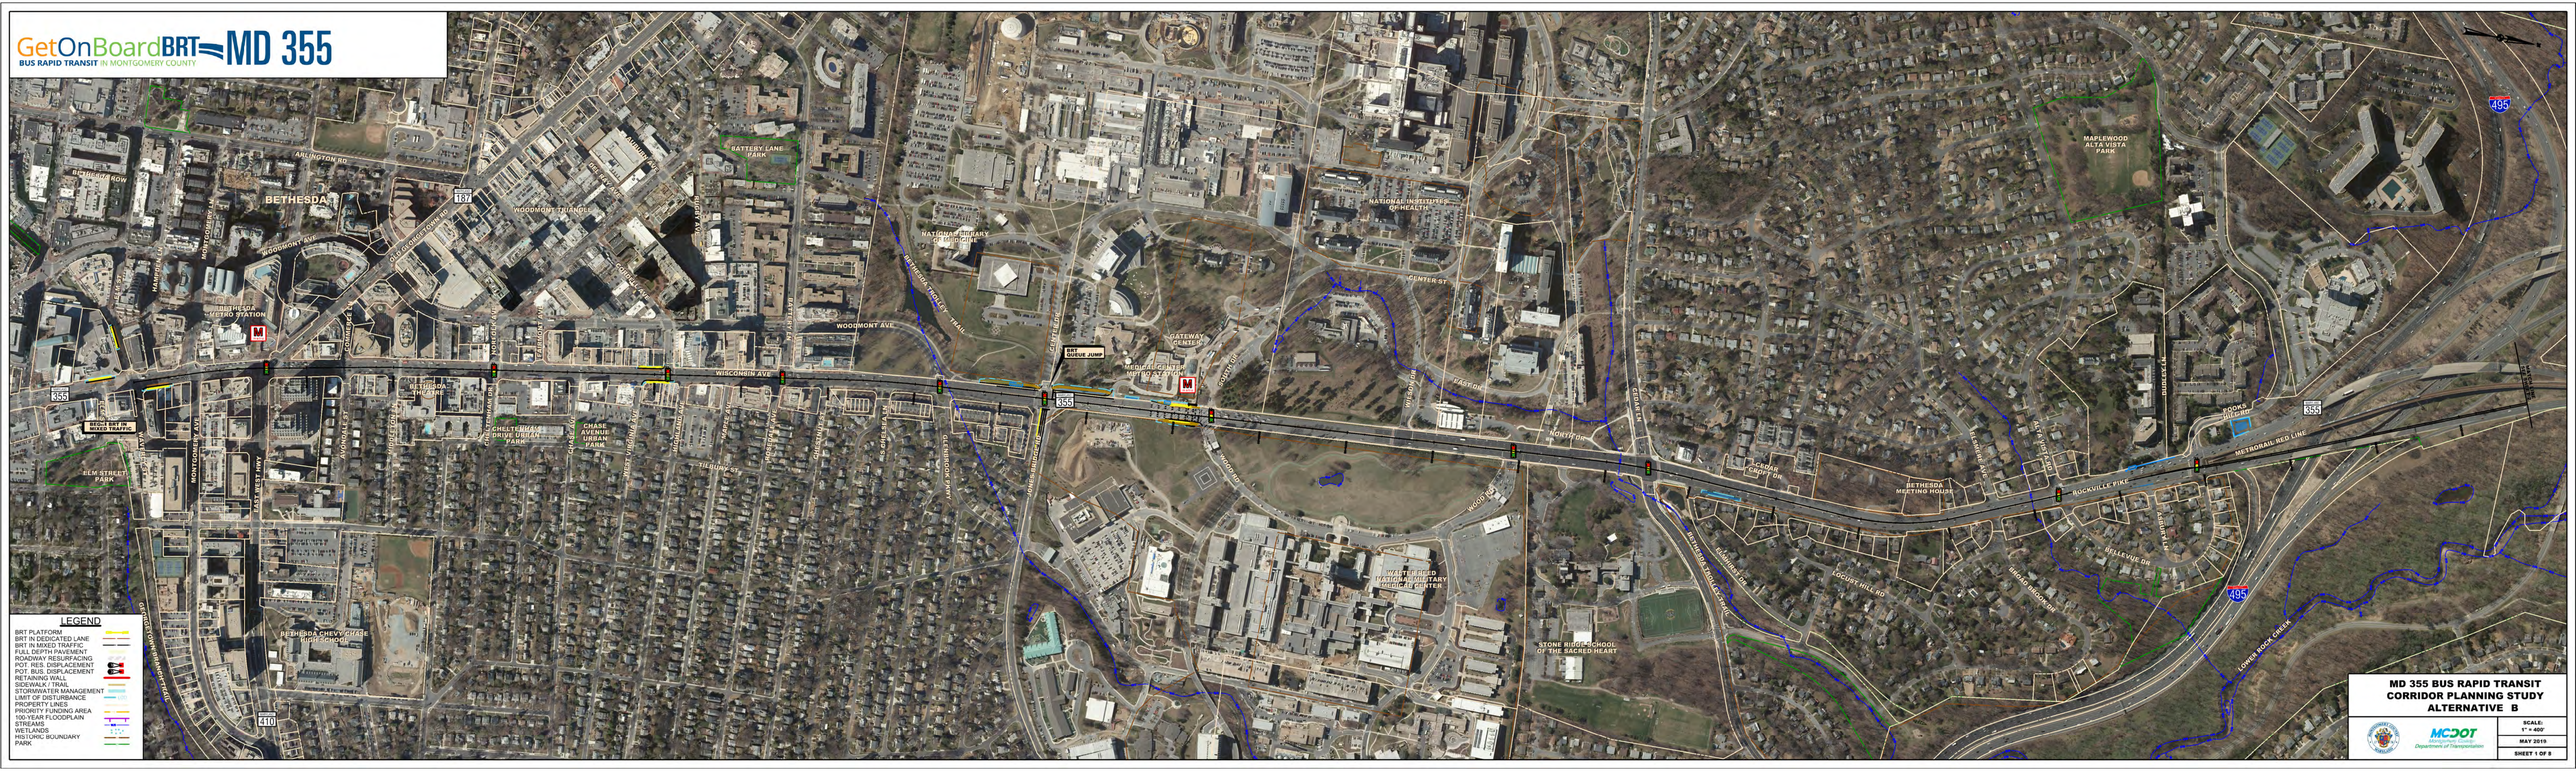
MD 355 BUS RAPID TRANSIT CORRIDOR PLANNING STUDY ALTERNATIVE A

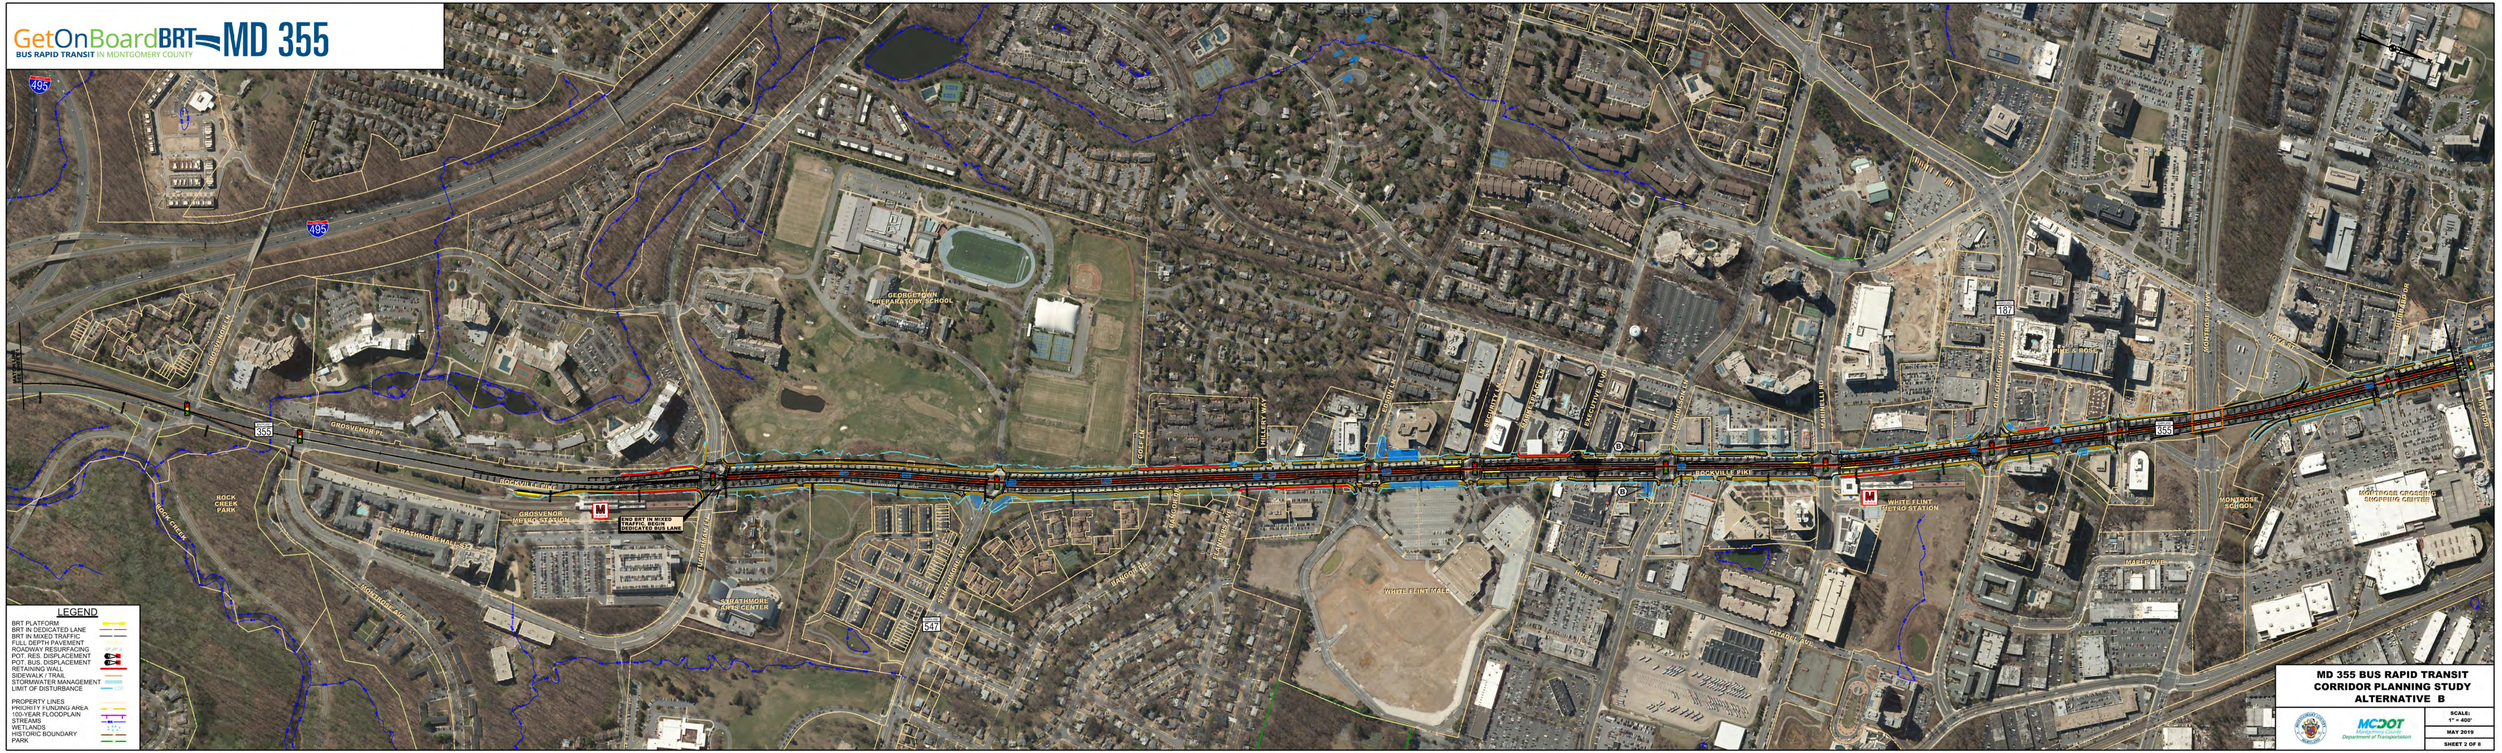
MCDOT Montgomery County Department of Transportation

SCALE: 1" = 400'

JUNE 2019

SHEET 10 OF 10


GetOnBoardBRT
BUS RAPID TRANSIT IN MONTGOMERY COUNTY
MD 355
BETHESDA
BETHESDA METRO STATION
WOODMONT AVE
WISCONSIN AVE
ARLINGTON RD
OLD GEORGETOWN RD
MONTGOMERY AVE
CLEVELAND AVE
ELM STREET PARK
BRT to run in MIXED TRAFFIC
BETHESDA CHEVY CHASE HIGH SCHOOL
CHELTENHAM DRIVE URBAN PARK
CHASE AVENUE URBAN FARM
BATTERY LANE PARK
WOODMONT TRIANGLE
NATIONAL LIBRARY OF MEDICINE
NATIONAL INSTITUTES OF HEALTH
GATEWAY CENTER
MEDICAL CENTER METRO STATION
CENTER ST
WASHINGTON BLVD
NORTHROP
CEDAR LN
CADER LN
DR
BETHESDA MEETING HOUSE
ROCKVILLE PIKE
MD 355
HOOKS RECENTER
METRORAIL RED LINE
MAPLEWOOD ALTA VISTA PARK
I-495
WOODMONT TRIANGLE
BETHESDA TROLLEY TRAIL
CAPITAL CRESCENT TRAIL
BRT QUEUE JUMP
WOODMONT AVE
TILDEN LN
GLENBROOK PKWY
JONES BRIDGE RD
WOODMONT AVE
CROSSON
WALTER REED NATIONAL MILITARY MEDICAL CENTER
STONE RIDGE SCHOOL OF THE SACRED HEART
WISCONSIN CIRCLE
RUSSELL AVE
EDGEMOOR LN
ROCKVILLE PIKE
BOILEAU
BOILEAU DR
BOILEAU CIRCLE
ROCKY HILL RD
LOWER ROCK CREEK
I-495
LEGEND
BRT PLATFORM
BRT IN DEDICATED LANE
BRT IN MIXED TRAFFIC
FULL DEPTH PAVEMENT
ROADWAY RESURFACING
POT. RES. DISPLACEMENT
POT. PARK DISPLACEMENT
RETAINING WALL
SIDEWALK / TRAIL
STORMWATER MANAGEMENT
LIMIT OF DISTURBANCE
PROPERTY LINES
PRIORITY FUNDING AREA
100-YEAR FLOODPLAIN
STREAMS
WETLANDS
HISTORIC BOUNDARY
PARK
MD 355 BUS RAPID TRANSIT
CORRIDOR PLANNING STUDY
ALTERNATIVE B
MCDOT
Montgomery County Department of Transportation
SCALE:
1" = 400'
MAY 2019
SHEET 1 OF 8


GetOnBoardBRT
BUS RAPID TRANSIT IN MONTGOMERY COUNTY
MD 355
495
GEORGETOWN PREPARATORY SCHOOL
GROSVENOR PL
ROCKVILLE PIKE
ROCK CREEK PARK
ROCK CREEK
GROSVENOR METRO STATION
END BRT IN MIXED TRAFFIC WITH DEDICATED BUS LANE
STRATHMORE HALL
STRATHMORE AVE
TUCKERMAN LN
STRATHMORE APTS
STRATHMORE CENTRE
TARPON DR
HOCH LN
MILLER AVE
CHAPMAN AVE
ARCHER PL
EXECUTIVE BLVD
MARINELLI RD
WHITE FLINT MALL
WHITE FLINT METRO STATION
NICHOLSON LN
MARKET ST
MONTROSE PKWY
MONTROSE SCHOOL
MONTROSE CROSSING SHOPPING CENTER
ROCKVILLE
LEGEND
BRT PLATFORM
BRT IN DEDICATED LANE
BRT IN MIXED TRAFFIC
FULL DEPTH PAVEMENT
ROADWAY RESURFACING
POT. RES. DISPLACEMENT
POT. BUS. DISPLACEMENT
RETAINING WALL
SIDEWALK / TRAIL
STORMWATER MANAGEMENT
LIMIT OF DISTURBANCE
PROPERTY LINES
PRIORITY FUNDING AREA
100-YEAR FLOODPLAIN
STREAMS
WETLANDS
HISTORIC BOUNDARY
PARK
MD 355 BUS RAPID TRANSIT
CORRIDOR PLANNING STUDY
ALTERNATIVE B
MCDOT
Montgomery County Department of Transportation
SCALE: 1" = 400'
MAY 2019
SHEET 2 OF 6


GetOnBoardBRT
BUS RAPID TRANSIT IN MONTGOMERY COUNTY
MD 355
E JEFFERSON ST
FEDERAL PLAZA
CONGRESSIONAL PLAZA
WOODMONT COUNTRY CLUB
TALBOTT SHOPPING CENTER
GAIL AVE
WOOTTON PKWY
WINTERGREEN PLAZA
DAWSON FARM PARK
RICHARD MONTGOMERY HIGH SCHOOL
ROCKVILLE
FLEET ST
MONROE ST
MIDDLE LANE BUS/HOV/BICYCLE LANE, BEGIN ONE-WAY WESTBOUND PM PEAK
VEIRS MILL RD
MEYERHANS PARK
ST MARY'S SCHOOL
CHURCH ST
ROCKVILLE METRORAIL STATION
ROCKVILLE METRA/MARC STATION
ROCKVILLE PIKE
MONTROSE RD
TWINBROOK PKWY
THOMPSON AVE
CHAPMAN AVE
RANDOLPH METRO STATION
STANLEY AVE
VALLEY BROOK DR
HIGHBRIDGE RD
HILLCREST PARK
LEWIS AVE
CARROLL DR
WADE AVE
PROSPECT ST
REVERE RD
HAMPDEN LN
HOLLY AVE
WOODLEY AVE
355
28
911
LEGEND
BRT PLATFORM
BRT IN DEDICATED LANE
BRT IN MIXED TRAFFIC
FULL DEPTH PAVEMENT
ROADWAY RESURFACING
POT. RES. DISPLACEMENT
POT. BUS. DISPLACEMENT
RETAINING WALL
SIDEWALK / TRAIL
STORMWATER MANAGEMENT
LIMIT OF DISTURBANCE
PROPERTY LINES
PRIORITY FUNDING AREA
100-YEAR FLOODPLAIN
STREAMS
WETLANDS
HISTORIC BOUNDARY
PARK
MD 355 BUS RAPID TRANSIT
CORRIDOR PLANNING STUDY
ALTERNATIVE B
MCDOT
Montgomery County Department of Transportation
SCALE:
1" = 400'
MAY 2019
SHEET 3 OF 6


GetOnBoardBRT
BUS RAPID TRANSIT IN MONTGOMERY COUNTY
MD 355
ROCKVILLE TOWN CENTER
N. WASHINGTON ST
HUNGERFORD DR
MONTGOMERY COLLEGE ROCKVILLE
COLLEGE GARDENS PARK
COLLEGE GARDENS DR
RUTGERS ST
COLLEGE PLAZA SHOPPING CENTER
COLLEGE PKWY
N. FREDERICK RD
KING FARM STREAM VALLEY PARK
DEER MEADOW PARK
GRAND CHAMPION DR
FEMCROFT BLVD
PASTURE SIDE WAY
KINGSFORD PL
KINGSFORD TER
MIDWAY CEMETERY
MIDWAY SHOPPING CENTER
SHADY GROVE YARD SHOP
SHADY GROVE METRO STATION
WASHINGTON GAS
355
LEGEND
BRT PLATFORM
BRT IN DEDICATED LANE
BRT IN MIXED TRAFFIC
FULL DEPTH PAVEMENT
ROADWAY RESURFACING
POT. RES. DISPLACEMENT
POT. BUS. DISPLACEMENT
RETAINING WALL
SIDEWALK / TRAIL
STORMWATER MANAGEMENT
LIMIT OF DISTURBANCE
PROPERTY LINES
PRIORITY FUNDING AREA
100-YEAR FLOODPLAIN
STREAMS
WETLANDS
HISTORIC BOUNDARY
PARK
MD 355 BUS RAPID TRANSIT
CORRIDOR PLANNING STUDY
ALTERNATIVE B
MCDOT
Montgomery County Department of Transportation
SCALE:
1" = 400'
MAY 2019
SHEET 4 OF 6


GetOnBoardBRT
BUS RAPID TRANSIT IN MONTGOMERY COUNTY
MD 355
MATTIE ST STEPANEK PARK
PLEASANT DR
I-370
MONTGOMERY BLAIR HIGH SCHOOL
ROSEMONT ELEMENTARY SCHOOL
GOOD SHEPHERD LUTHERAN CHURCH
EPWORTH UNITED METHODIST CHURCH
ALDEN AVE
GAITHERSBURG PRESBYTERIAN CHURCH
GAITHERSBURG HIGH SCHOOL
BOHRER PARK
PROPOSED TRAFFIC SIGNAL
ST MARTIN OF TOURS SCHOOL
DIVAL SHOPPING CENTER
GAITHERSBURG PLAZA
FOREST OAK ELEMENTARY
MONTGOMERY AIRPARK
MONTGOMERY COUNTY AIRPARK
GAITHER ST
117
355
LEGEND
BRT PLATFORM
BRT IN DEDICATED LANE
BRT IN MIXED TRAFFIC
FULL DEPTH PAVEMENT
ROADWAY RESURFACING
POT. RES. DISPLACEMENT
POT. BUS. DISPLACEMENT
RETAINING WALL
SIDEWALK / TRAIL
STORMWATER MANAGEMENT
LIMIT OF DISTURBANCE
PROPERTY LINES
PRIORITY FUNDING AREA
100-YEAR FLOODPLAIN
STREAMS
WETLANDS
HISTORIC BOUNDARY
PARK
MD 355 BUS RAPID TRANSIT
CORRIDOR PLANNING STUDY
ALTERNATIVE B
MCDOT
Montgomery County
Department of Transportation
SCALE:
1" = 400'
JUNE 2019
SHEET 5 OF 8


GetOnBoardBRT
BUS RAPID TRANSIT IN MONTGOMERY COUNTY
MD 355
MONTGOMERY COUNTY FAIRGROUNDS
CLARKSBURG OUTLET SHOPPES
MONTGOMERY VILLAGE AVE
OBSERVATION DR
MIDDLEBROOK RD
GOSHEN RD
GOLDENROD AVE
RUSSELL AVE
MD 124
CLARKSBURG
LAKE FOREST MALL
GAITHERSBURG SHOPPING CENTER
WATKINS MILL RD
FRANCIS THOMPSON DR
ARROWSMITH CT
GREAT SENECA STREAM VALLEY PARK
GREAT SENECA HWY
MIDDLE GREEN PARK
GAITHERSBURG
TRIBUTARY LN
WHEATFIELD DR
HIGH GROVE CT
FOX CHAPEL NEIGHBORHOOD PARK
FOX CHAPEL RD
FOX CHAPEL TERR
QUINCE ORCHARD RD
QUINCE ORCHARD HIGH SCHOOL
PLUMGAR PARK
HOPE RIDGE DR
WOODFIELD RD
LEGEND
BRT PLATFORM
BRT IN DEDICATED LANE
BRT IN MIXED TRAFFIC
FULL DEPTH PAVEMENT
ROADWAY RESURFACING
POT. RES. DISPLACEMENT
POT. BUS. DISPLACEMENT
RETAINING WALL
SIDEWALK / TRAIL
STORMWATER MANAGEMENT
LIMIT OF DISTURBANCE
PROPERTY LINES
PRIORITY FUNDING AREA
100-YEAR FLOODPLAIN
STREAMS
WETLANDS
HISTORIC BOUNDARY
PARK
MD 355 BUS RAPID TRANSIT
CORRIDOR PLANNING STUDY
ALTERNATIVE B
MCDOT
Montgomery County
Department of Transportation
SCALE:
1" = 400'
JUNE 2019
SHEET 6 OF 8


GetOnBoardBRT
BUS RAPID TRANSIT IN MONTGOMERY COUNTY
MD 355
GERMANTOWN RD
MIDDLEBROOK RD
GUNNERS BRANCH
MONTGOMERY COLLEGE GERMANTOWN
FOX CHAPEL SHOPPING CENTER
GERMANTOWN EAST LOCAL PARK
MILESTONE CENTER
OBSERVATION DR
LEGEND
BRT PLATFORM
BRT IN DEDICATED LANE
BRT IN MIXED TRAFFIC
FULL DEPTH PAVEMENT
ROADWAY RESURFACING
POT. RES. DISPLACEMENT
POT. BUS. DISPLACEMENT
RETAINING WALL
SIDEWALK / TRAIL
STORMWATER MANAGEMENT
LIMIT OF DISTURBANCE
PROPERTY LINES
PRIORITY FUNDING AREA
100-YEAR FLOODPLAIN
STREAMS
WETLANDS
HISTORIC BOUNDARY
PARK
MD 355 BUS RAPID TRANSIT
CORRIDOR PLANNING STUDY
ALTERNATIVE B
MCDOT
Montgomery County
Department of Transportation
SCALE:
1" = 400'
JUNE 2019
SHEET 7 OF 8

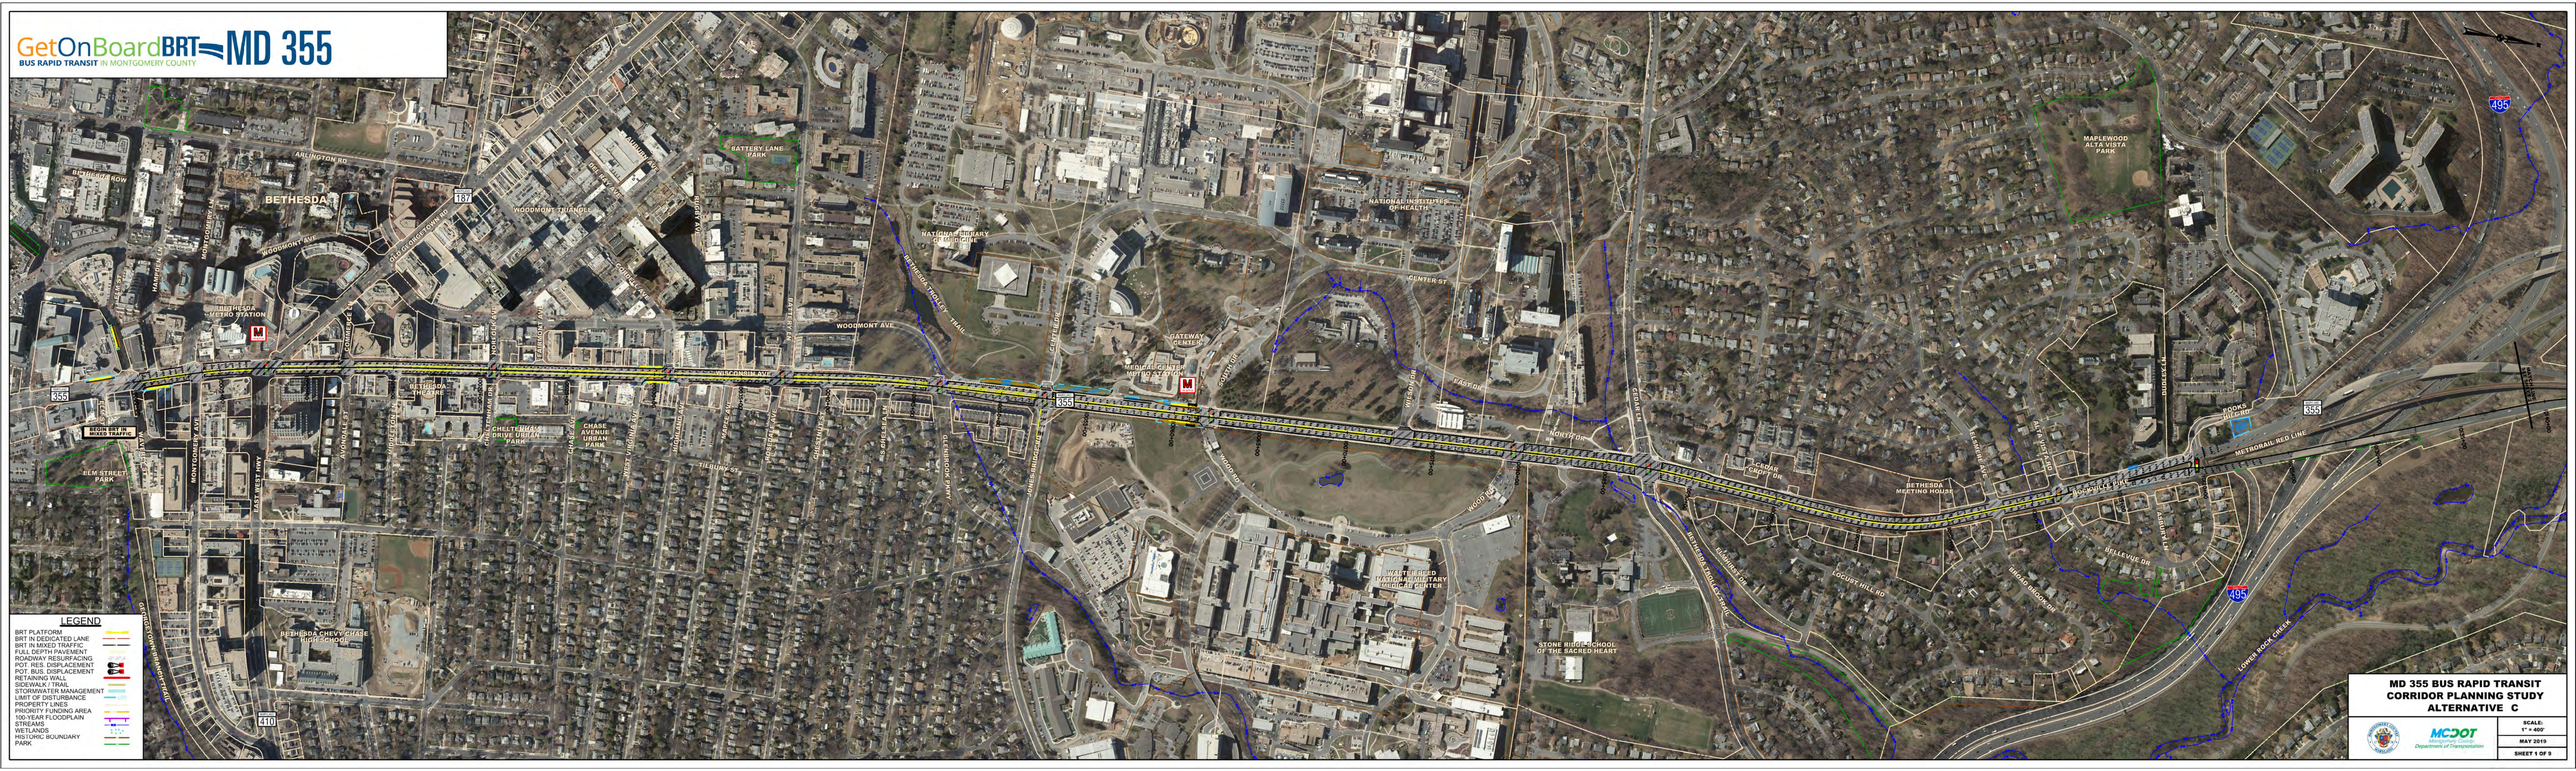

GetOnBoardBRT
BUS RAPID TRANSIT IN MONTGOMERY COUNTY
MD 355
270
121
LEGEND
BRT PLATFORM
BRT IN DEDICATED LANE
BRT IN MIXED TRAFFIC
FULL DEPTH PAVEMENT
ROADWAY RESURFACING
POT. RES. DISPLACEMENT
POT. BUS. DISPLACEMENT
RETAINING WALL
SIDEWALK / TRAIL
STORMWATER MANAGEMENT
LIMIT OF DISTURBANCE
PROPERTY LINES
PRIORITY FUNDING AREA
100-YEAR FLOODPLAIN
STREAMS
WETLANDS
HISTORIC BOUNDARY
PARK
GOMEZ AV DR
CLARKSBURG OUTLET DR
CHURCHILL EX
OBOKEN STATION DR
CLARKSBURG ELEMENTARY SCHOOL
BOWIE'S DISCOVERY SPECIAL PARK
LITTLE SENECA CREEK
MD 355 BUS RAPID TRANSIT
CORRIDOR PLANNING STUDY
ALTERNATIVE B
MCDOT
Montgomery County
Department of Transportation
SCALE:
1" = 400'
JUNE 2019
SHEET 8 OF 8


GetOnBoardBRT
BUS RAPID TRANSIT IN MONTGOMERY COUNTY
MD 355
LEGEND
BRT PLATFORM
BRT IN DEDICATED LANE
BRT IN MIXED TRAFFIC
FULL DEPTH PAVEMENT
ROADWAY RESURFACING
POT. RES. DISPLACEMENT
POT. BUS. DISPLACEMENT
RETAINING WALL
SIDEWALK / TRAIL
STORMWATER MANAGEMENT
LIMIT OF DISTURBANCE
PROPERTY LINES
PRIORITY FUNDING AREA
100-YEAR FLOODPLAIN
STREAMS
WETLANDS
HISTORIC BOUNDARY
PARK
ROCKVILLE TOWN CENTER
WASHINGTON ST
HUNGERFORD DR
MONTGOMERY COLLEGE ROCKVILLE
MONTGOMERY COLLEGE ROCKVILLE CAMPUS
COLLEGE GARDENS PARK
COLLEGE TOWNE SHOPPING CENTER
RUTGERS ST
COLLEGE PLAZA SHOPPING CENTER
JEFFREY PL
ALLEY 1
ALLEY 2
ALLEY


GetOnBoardBRT
BUS RAPID TRANSIT IN MONTGOMERY COUNTY
MD 355
MATTIE ST STEPANEK PARK
PLEASANT DR
MONTGOMERY COUNTY AIRPARK
MONTGOMERY BLAIR HIGH SCHOOL
SILVER SPRING
WAYNE AVE
FENTON ST
DIXON AVE
SPRING ST
ELLSWORTH DR
BONIFANT ST
SEVERAL LOCAL STREETS
BOSTON POST RD
ROBERTSON BLVD
ROBERTSON PARK
ROBERTSON ELEMENTARY SCHOOL
GOOD SHEPHERD LUTHERAN CHURCH
EPWORTH UNITED METHODIST CHURCH
ALDEN AVE
GAITHERSBURG PRESBYTERIAN CHURCH
MONTGOMERY VILLAGE AVE
MIDDLEBROOK RD
DEER PARK DR
GAITHERSBURG HIGH SCHOOL
BOHRER PARK
GOSHEN RD
CENTRAL AVE
MONTGOMERY VILLAGE SHOPPING CENTER
GAITHER ST
MOHLER DR
FLOWER AVE
PROPOSED TRAFFIC SIGNAL
CHESTNUT ST
SCHANZ DR
ST MARTIN OF TOURS SCHOOL
DIAMOND AVE
RUSSELL AVE
PARK AVE
GAITHERSBURG SQUARE SHOPPING CENTER
DIVAN SHOPPING CENTER
GAITHERSBURG PLAZA
FOREST OAK MIDDLE SCHOOL
FOREST OAK DR
MD 117
LEGEND
BRT PLATFORM
BRT IN DEDICATED LANE
BRT IN MIXED TRAFFIC
FULL DEPTH PAVEMENT
ROADWAY RESURFACING
POT. RES. DISPLACEMENT
POT. BUS. DISPLACEMENT
RETAINING WALL
SIDEWALK / TRAIL
STORMWATER MANAGEMENT
LIMIT OF DISTURBANCE
PROPERTY LINES
PRIORITY FUNDING AREA
100-YEAR FLOODPLAIN
STREAMS
WETLANDS
HISTORIC BOUNDARY
PARKS
MD 355 BUS RAPID TRANSIT
CORRIDOR PLANNING STUDY
ALTERNATIVE B MODIFIED
MCDOT
Montgomery County
Department of Transportation
SCALE:
1" = 400'
JUNE 2019
SHEET 2 OF 4


GetOnBoardBRT
BUS RAPID TRANSIT IN MONTGOMERY COUNTY
MD 355
MONTGOMERY COUNTY FAIRGROUNDS
CLARKSBURG OUTLET
MONTGOMERY VILLAGE AVE
OBSERVATION DR
LAKEFOREST MALL
MIDDLEBROOK RD
RUSSELL AVE
CLARKSBURG
GOSHEN RD
WATKINS MILL RD
GAITHERSBURG SHOPPING CENTER
FRANKLIN FIRE
ARROWSMITH CT
GREAT SENECA STREAM VALLEY PARK
TRIBUTARY LN
WHEATFIELD DR
BROOKSHIRE DR
GAITHERSBURG
MUDDY BRANCH
GREAT SENECA HWY
FOX CHAPEL NEIGHBORHOOD PARK
FOX CHAPEL DR
FOX CHAPEL TERR
QUINCE ORCHARD RD
DARNESTOWN RD
SHADY GROVE RD
PLUMGAR PARK
ROCK RIDGE DR
WOOTTON PKWY
LEGEND
BRT PLATFORM
BRT IN DEDICATED LANE
BRT IN MIXED TRAFFIC
FULL DEPTH PAVEMENT
ROADWAY RESURFACING
POT. RES. DISPLACEMENT
POT. BUS. DISPLACEMENT
RETAINING WALL
SIDEWALK / TRAIL
STORMWATER MANAGEMENT
LIMIT OF DISTURBANCE
PROPERTY LINES
PRIORITY FUNDING AREA
100-YEAR FLOODPLAIN
STREAMS
WETLANDS
HISTORIC BOUNDARY
PARK
MD 355 BUS RAPID TRANSIT
CORRIDOR PLANNING STUDY
ALTERNATIVE B MODIFIED
MCDOT
Montgomery County Department of Transportation
SCALE: 1" = 400'
JUNE 2019
SHEET 3 OF 4


GetOnBoardBRT
BUS RAPID TRANSIT IN MONTGOMERY COUNTY
MD 355
LEGEND
BRT PLATFORM
BRT IN DEDICATED LANE
BRT IN MIXED TRAFFIC
FULL DEPTH PAVEMENT
ROADWAY RESURFACING
POT. RES. DISPLACEMENT
POT. BUS. DISPLACEMENT
RETAINING WALL
SIDEWALK / TRAIL
STORMWATER MANAGEMENT
LIMIT OF DISTURBANCE
PROPERTY LINES
PRIORITY FUNDING AREA
100-YEAR FLOODPLAIN
STREAMS
WETLANDS
HISTORIC BOUNDARY
PARK
GERMANTOWN RD
MD 118
MONTGOMERY COLLEGE GERMANTOWN CAMPUS
MIDDLEBROOK ROAD
MIDDLEBROOK VILLAGE DRIVE
MIDDLEBROOK PLACE
MIDDLEBROOK VILLAGE SHOPPING CENTER
GUNNERS BRANCH
GERMANTOWN EAST LOCAL PARK
FOX CHAPEL SHOPPING CENTER
FOX CHAPEL DRIVE
STONE'S POINT WAY
GOLDENROD LANE
GOLDENROD AVE
GOLDEN ARROW AVE
MILESTONE CENTER
MILESTONE BUSINESS PARK
OBSERVATION DR
MD 355 BUS RAPID TRANSIT
CORRIDOR PLANNING STUDY
ALTERNATIVE B MODIFIED
MCDOT
Montgomery County
Department of Transportation
SCALE:
1" = 400'
JUNE 2019
SHEET 4 OF 4


GetOnBoardBRT
BUS RAPID TRANSIT IN MONTGOMERY COUNTY
MD 355
BETHESDA
BETHESDA METRO STATION
WOODMONT AVE
WISCONSIN AVE
ARLINGTON RD
BATTERY LANE PARK
WOODMONT TRIANGLE
NATIONAL LIBRARY OF MEDICINE
NATIONAL INSTITUTES OF HEALTH
MAPLEWOOD ALTA VISTA PARK
CENTER ST
GATEWAY CENTER
MEDICAL CENTER METRO STATION
WASHINGTON BLVD
NORTHROP
CEDAR LN
CADEN CIRCLE DR
BETHESDA MEETING HOUSE
HOOKS HOLLOW
METRORAIL RED LINE
BELLEVUE DR
ROCKY HILL RD
BIGGS FORD DR
LOWER ROCK CREEK
STONE RIDGE SCHOOL OF THE SACRED HEART
WALTER REED NATIONAL MILITARY MEDICAL CENTER
BETHESDA CHEVY CHASE HIGH SCHOOL
ELM STREET PARK
MAIN ST/ PEARL STREET
CHELTENHAM DRIVE URBAN PARK
CHASE AVENUE URBAN FARM
TILDEN ST
GLENBROOK PKWY
JONES BRIDGE RD
OLD GEORGETOWN RD
MONTGOMERY AVE
WISCONSIN CIRCLE
355
187
410
495
LEGEND
BRT PLATFORM
BRT IN DEDICATED LANE
BRT IN MIXED TRAFFIC
FULL DEPTH PAVEMENT
ROADWAY RESURFACING
POT. RES. DISPLACEMENT
POT. BUSINESS DISPLACEMENT
PARKING SPACES
SIDEWALK / TRAIL
STORMWATER MANAGEMENT
LIMIT OF DISTURBANCE
PROPERTY LINES
PRIORITY FUNDING AREA
100-YEAR FLOODPLAIN
STREAMS
WETLANDS
HISTORIC BOUNDARY
PARK
MD 355 BUS RAPID TRANSIT
CORRIDOR PLANNING STUDY
ALTERNATIVE C
MCDOT
SCALE:
1" = 400'
MAY 2019
SHEET 1 OF 9


GetOnBoardBRT
BUS RAPID TRANSIT IN MONTGOMERY COUNTY
MD 355
495
495
ROCKVILLE PIKE
ROCKVILLE PIKE
ROCKVILLE PIKE
GROSVENOR PL
GROSVENOR AVE
ROCK CREEK PARK
ROCK CREEK
GROSVENOR METRO STATION
STRATHMORE HANDICAP
MONTREVILLE AVE
STRATHMORE LANE CENTER
STRATHMORE AVE
GEORGETOWN PREPARATORY SCHOOL
BEGIN BRT IN MIXED TRAFFIC
PROPOSED BAT QUEUE JUMP
BEGIN DEDICATED BRT LANE
PROPOSED BAT QUEUE JUMP
PROPOSED BAT QUEUE JUMP
EXISTING FREE RIGHT TURN MUST YIELD TO BRT
ROCK HILL RD
FERNWOOD RD
TAPPAN RD
GARRETT PARK
FAIRFIELD DR
ARMORY AVE
ARMORY LN
EXECUTIVE BLVD
EXECUTIVE WAY
MARINELLI RD
PROPOSED BAT QUEUE JUMP
PROPOSED BAT QUEUE JUMP
EXISTING FREE RIGHT TURN MUST YIELD TO BRT
WHITE FLINT MALL
WHITE FLINT METRO STATION
NICHOLSON LN
OLD GEORGETOWN RD
NORTH BETHESDA TRAIL
MARINELLI RD
STRATHMORE AVE
MARBLE AVE
MONTROSE PARK
MONTROSE SCHOOL
MONTROSE CROSSING SHOPPING CENTER
ROCKVILLE PIKE
BEGIN DEDICATED BRT LANE
BEGIN BRT IN MIXED TRAFFIC
BEGIN DEDICATED BRT LANE
BEGIN BRT IN MIXED TRAFFIC
BEGIN DEDICATED BRT LANE
LEGEND
BRT PLATFORM
BRT IN DEDICATED LANE
BRT IN MIXED TRAFFIC
FULL DEPTH PAVEMENT
ROADWAY RESURFACING
POT. RES. DISPLACEMENT
POT. BUS. DISPLACEMENT
RETAINING WALL
SIDEWALK / TRAIL
STORMWATER MANAGEMENT
LIMIT OF DISTURBANCE
PROPERTY LINES
PRIORITY FUNDING AREA
100-YEAR FLOODPLAIN
STREAMS
WETLANDS
HISTORIC BOUNDARY
PARK
MD 355 BUS RAPID TRANSIT
CORRIDOR PLANNING STUDY
ALTERNATIVE C
MCDOT
Montgomery County Department of Transportation
SCALE: 1" = 400'
MAY 2019
SHEET 2 OF 9


GetCGetOnBoardBRT
BUS RAPID TRANSIT IN MONTGOMERY COUNTY
MD 355
BUS RAPID TRANSIT IN MONTGOMERY COUNTY
LEGEND
BRT PLATFORM
BRT IN DEDICATED LANE
BRT IN MIXED TRAFFIC
FULL DEPTH PAVEMENT
ROADWAY RESURFACING
POT. RES. DISPLACEMENT
POT. BUS. DISPLACEMENT
RETAINING WALL
SIDEWALK / TRAIL
STORMWATER MANAGEMENT
LIMIT OF DISTURBANCE
PROPERTY LINES
PRIORITY FUNDING AREA
100-YEAR FLOODPLAIN
STREAMS
WETLANDS
HISTORIC BOUNDARY
PARK
MD 355 BUS RAPID TRANSIT
CORRIDOR PLANNING STUDY
ALTERNATIVE C
MCDOT
Montgomery County
Department of Transportation
SCALE:
1" = 400'
JUNE 2019
SHEET 3 OF 9
ROCKVILLE
FEDERAL PLAZA
CONGRESSIONAL PLAZA
E JEFFERSON ST
HALPINE RD
HOLLY AVE
ROCKVILLE PIKE
MD 355
TWINBROOK PKWY
THOMPSON AVE
EDSON LN
CHAPMAN AVE
TWINBROOK METRO STATION
STANLEY AVE
STANLEY STREAM PARK
THORNHEDGE RD
TWINBROOK RD
PARKWOOD RD
LEWIS AVE
FLANDERS DR
CRABILL DR
WARE AVE
SAWYER RD
HILLCREST PARK
PROVIDENCE DR
MONTROSE RD
LEVERTON DR
TOURNEY RD
CHELTENHAM DR
WOOTTON PKWY
DAWSON FARM PARK
RICHARD MONTGOMERY HIGH SCHOOL
BEGIN DEDICATED BRT LANE
PROPOSED BRT QUEUE JUMP
BEGIN BRT IN MIXED TRAFFIC
VETERANS PARK
FLEET ST
CLAUDE RD
CHAPMAN AVE
ROCKVILLE METRO STATION
ROCKVILLE AUTRAM/MARC STATION
WOOTTON PKWY
WINTERGREEN PLAZA
GAIL AVE
TALBOTT SHOPPING CENTER
BOOZE LN
COUNTRY CLUB RD
BEGINFORD DR
BLOOMMONT COUNTRY CLUB
K. PIPER CHRISTIAN BOOKSTORE & GIFTS
ST MARY'S SCHOOL
MD 586
MD 911
MD 28

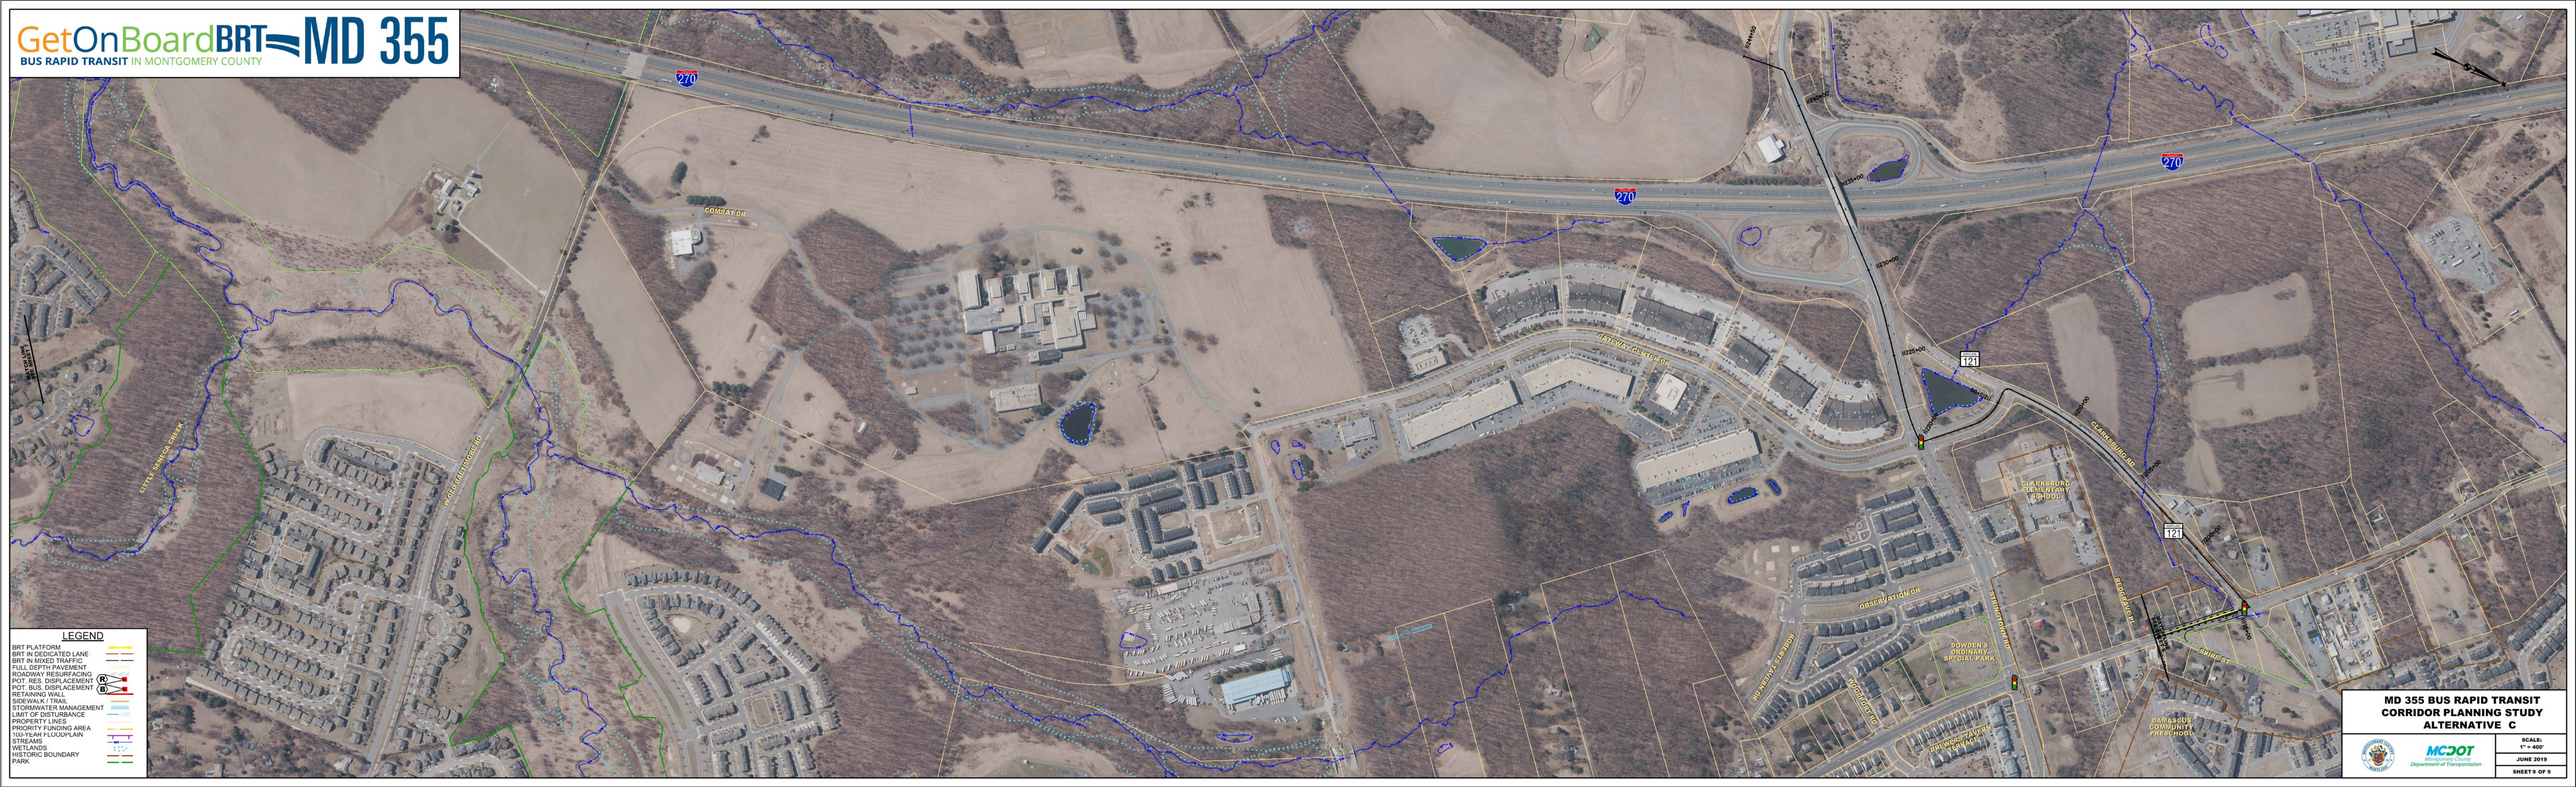

GetOnBoardBRT
BUS RAPID TRANSIT IN MONTGOMERY COUNTY
MD 355
ROCKVILLE TOWN CENTER
BEGIN BRT IN MIXED TRAFFIC
N. WASHINGTON ST
HUNGERFORD DR
PROPOSED BRT STATION
MONTGOMERY COUNTY ROCKVILLE
BRT CIRCULATION IN MIXED TRAFFIC
RUTGERS ST
COLLEGE GARDENS PARK
COLLEGE GARDENS ELEMENTARY SCHOOL
COLLEGE PLAZA SHOPPING CENTER
MONROE ST
WOOTTON PKWY
TESTON/STREET AVE
MARYLAND AVE
WASHINGTON GAS
355
M STREET/BRICK BLVD
BEGIN DEDICATED BRT BUS LANE
KING FARM STREAM VALLEY PARK
DEER MEADOW PARK
GRAND CHAMPION DR
FENCROFT BLVD
PASTURE SIDE WAY
KINGSFORD DR
KINGSFORD PARK
KINGSFORD PARK ELEMENTARY SCHOOL
KINGSFORD PARK
KINGSFORD DR
KINGSFORD PARK
KINGSFORD DR
KINGSFORD PARK
KINGSFORD DR


GetOnBoardBRT
BUS RAPID TRANSIT IN MONTGOMERY COUNTY
MD 355
MATTIE J. STEPANEK PARK
PLUM GAR RD
MUNICIPAL WAY
MONTGOMERY AIRPARK
MONTGOMERY AIRPARK SECONDARY SCHOOL
MONTGOMERY AIRPARK
I-370
BOYDS COMMUNITY CENTER
BOYDS ELEMENTARY SCHOOL
EPWORTH UNITED METHODIST CHURCH
GOOD SHEPHERD LUTHERAN CHURCH
ALDEN AVE
GAITHERSBURG SEVENTH-DAY ADVENTIST CHURCH
MONTGOMERY VILLAGE SHOPPING CENTER
GAITHERSBURG HIGH SCHOOL
BOHRER PARK
PROPOSED TRAFFIC SIGNAL
ST MARTIN OF TOURS SCHOOL
GAITHERSBURG PLAZA
DIVAL SHOPPING CENTER
FOREST OAK CEMETERY
GAITHER ST
355
117
LEGEND
BRT PLATFORM
BRT IN DEDICATED LANE
BRT IN MIXED TRAFFIC
FULL DEPTH PAVEMENT
ROADWAY RESURFACING
POT. RES. DISPLACEMENT
POT. BUS. DISPLACEMENT
RETAINING WALL
SIDEWALK / TRAIL
STORMWATER MANAGEMENT
LIMIT OF DISTURBANCE
PROPERTY LINES
PRIORITY FUNDING AREA
100-YEAR FLOODPLAIN
STREAMS
WETLANDS
HISTORIC BOUNDARY
PARK
MD 355 BUS RAPID TRANSIT
CORRIDOR PLANNING STUDY
ALTERNATIVE C
MCDOT
Montgomery County
Department of Transportation
SCALE:
1" = 400'
JUNE 2019
SHEET 5 OF 9


GetOnBoardBRT
BUS RAPID TRANSIT IN MONTGOMERY COUNTY
MD 355
MONTGOMERY COUNTY FAIRGROUNDS
GOSHEN RD
MONTGOMERY VILLAGE AVE
FRATERNITY PARK BLVD
CHESTNUT ST
CENTURY BLVD
RUSSELL AVE
CLARKSBURG
LAKEFOREST MALL
GAITHERSBURG SHOPPING CENTER
DEVINSHIRE DR
WATKINS MILL RD
GREAT SENECA STREAM VALLEY PARK
TRIBUTARY LN
ARROWSMITH CT
GREY HERON DR
WHEATFIELD DR
FOX CHAPEL NEIGHBORHOOD PARK
FOX CHAPEL DR
FOX CHASE CT
FOX CHASE DR
PLUMGAR PARK
MONTGOMERY COUNTY
MCDOT
Montgomery County Department of Transportation
MD 355 BUS RAPID TRANSIT CORRIDOR PLANNING STUDY
ALTERNATIVE C
SCALE: 1" = 400'
JUNE 2019
SHEET 6 OF 9
LEGEND
BRT PLATFORM
BRT IN DEDICATED LANE
BRT IN MIXED TRAFFIC
FULL DEPTH PAVEMENT
ROADWAY RESURFACING
POT. RES. DISPLACEMENT
POT. BUS. DISPLACEMENT
RETAINING WALL
SIDEWALK / TRAIL
STORMWATER MANAGEMENT
LIMIT OF DISTURBANCE
PROPERTY LINES
PRIORITY FUNDING AREA
100-YEAR FLOODPLAIN
STREAMS
WETLANDS
HISTORIC BOUNDARY
PARK


GetOnBoardBRT
BUS RAPID TRANSIT IN MONTGOMERY COUNTY
MD 355
LEGEND
BRT PLATFORM
BRT IN DEDICATED LANE
BRT IN MIXED TRAFFIC
FULL DEPTH PAVEMENT
ROADWAY RESURFACING
POT. RES. DISPLACEMENT
POT. BUS. DISPLACEMENT
RETAINING WALL
SIDEWALK / TRAIL
STORMWATER MANAGEMENT
LIMIT OF DISTURBANCE
PROPERTY LINES
PRIORITY FUNDING AREA
100-YEAR FLOODPLAIN
STREAMS
WETLANDS
HISTORIC BOUNDARY
PARKS
GUNNERS BRANCH
MIDDLEBROOK SQUARE
GERMANTOWN ROAD / LOCAL PARK
FOX CHAPEL CENTER
STONEY POINT WAY
CLEAR SPRING PARK
SENECA VALLEY
NEELSVILLE MIDDLE SCHOOL
MILESTONE CENTER
NEELSVILLE VILLAGE CENTER
RIDGE ROAD RECREATIONAL PARK
NORTH GERMANTOWN GREENWAY STREAM VALLEY PARK
MD 118
MD 27
MD 355 BUS RAPID TRANSIT
CORRIDOR PLANNING STUDY
ALTERNATIVE C
MCDOT
Montgomery County Department of Transportation
SCALE: 1" = 400'
JUNE 2019
SHEET 7 OF 9


GetOnBoardBRT
BUS RAPID TRANSIT IN MONTGOMERY COUNTY
MD 355
NORTH GERMANTOWN GREENWAY STREAM VALLEY PARK
WATTS BRANCH TRIBUTARY
LITTLE SENECA GREENWAY STREAM VALLEY PARK
LITTLE SENECA PKWY
ROCKY HILL MIDDLE SCHOOL
CLARKSBURG HIGH SCHOOL
JOHN WESLEY METHODIST CHURCH
CLARKSBURG LOCAL PARK
WISTERIA DR
HIGHLANDTOWN DR
BIRCHCREST LN
GOLD BROOK DR
OBSERVATION DRIVE
CLARKSBURG ELEMENTARY SCHOOL
MORNINGSIDE DR
BOWDENS ORDINARY SPECIAL PARK
SPRING HOUSE RD
MD 121
FRANCIS SCOTT KEY MEMORIAL PARKWAY
SNOWDEN FARM PKWY
BREWERS CHANCE DR
TIMBER GREEN CT
SUTTLER SQUARE TERRACE
DAMASCUS COMMUNITY PRESCHOOL
PHELPS HOUSE RD
CLARKSBURG
KING'S PARK
SHAWNEE LN
GUNNERS LAKE DR
GUNNERSBROOK DR
GUNNERSBROOK CT
GUNNERSBROOK TER
GUNNERSBROOK WAY
GUNNERSBROOK PL
CLARKSBROOKE DR
HUNTING HORSE WAY
FOXHEAN WAY
CANTERFIELD TERRACE
CANTERFIELD DR
CANTERFIELD WAY
GUNNERSBROOK DR
GUNNERSBROOK RD
SHAWNEE LN
SHAWNEE DR
HOPEWELL DR
WISTERIA DR
SUNNYRIDGE BAPTIST CHURCH
SNOWDEN FARM PKWY
SHAWNEE DR
SHAWNEE LN
SHAWNEE DR
SHAWNEE LN
SHAWNEE DR
SHAWNEE LN


GetOnBoardBRT
BUS RAPID TRANSIT IN MONTGOMERY COUNTY
MD 355
270
GOMEZ AVE DR
GATEWAY CENTER DR
CLARKSBURG RD
121
CLARKSBURG ELEMENTARY SCHOOL
OBSERVATION DR
OBSERVATION TERRACE
DOWDEN'S RIDING HORSE PARK
DAMASCUS COMMUNITY PRESCHOOL
LITTLE SENECA CREEK
WISTERIA DR
LEGEND
BRT PLATFORM
BRT IN DEDICATED LANE
BRT IN MIXED TRAFFIC
FULL DEPTH PAVEMENT
ROADWAY RESURFACING
POT. RES. DISPLACEMENT
POT. BUS. DISPLACEMENT
RETAINING WALL
SIDEWALK / TRAIL
STORMWATER MANAGEMENT
LIMIT OF DISTURBANCE
PROPERTY LINES
PRIORITY FUNDING AREA
100-YEAR FLOODPLAIN
STREAMS
WETLANDS
HISTORIC BOUNDARY
PARK
MD 355 BUS RAPID TRANSIT
CORRIDOR PLANNING STUDY
ALTERNATIVE C
MCDOT
Montgomery County
Department of Transportation
SCALE:
1" = 400'
JUNE 2019
SHEET 9 OF 9