GOSHEN ROAD IMPROVEMENTS

SOUTH OF GIRARD STREET TO NORTH OF WARFIELD ROAD

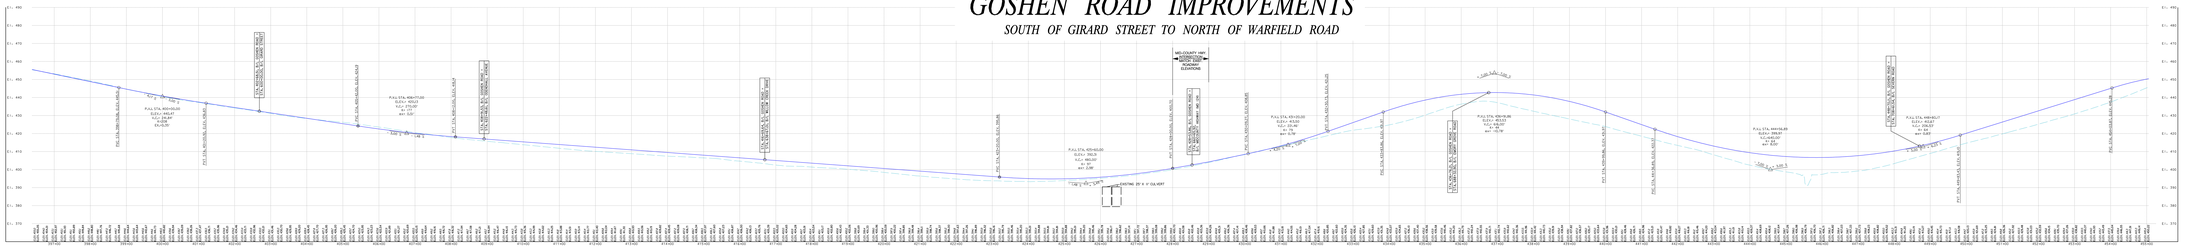

PS-1

DATE:
SEPTEMBER 2009

1" = 20' HORIZONTAL
1" = 2' VERTICAL

URS
SILVER SPRING, MARYLAND

MONTGOMERY COUNTY
DEPARTMENT OF TRANSPORTATION

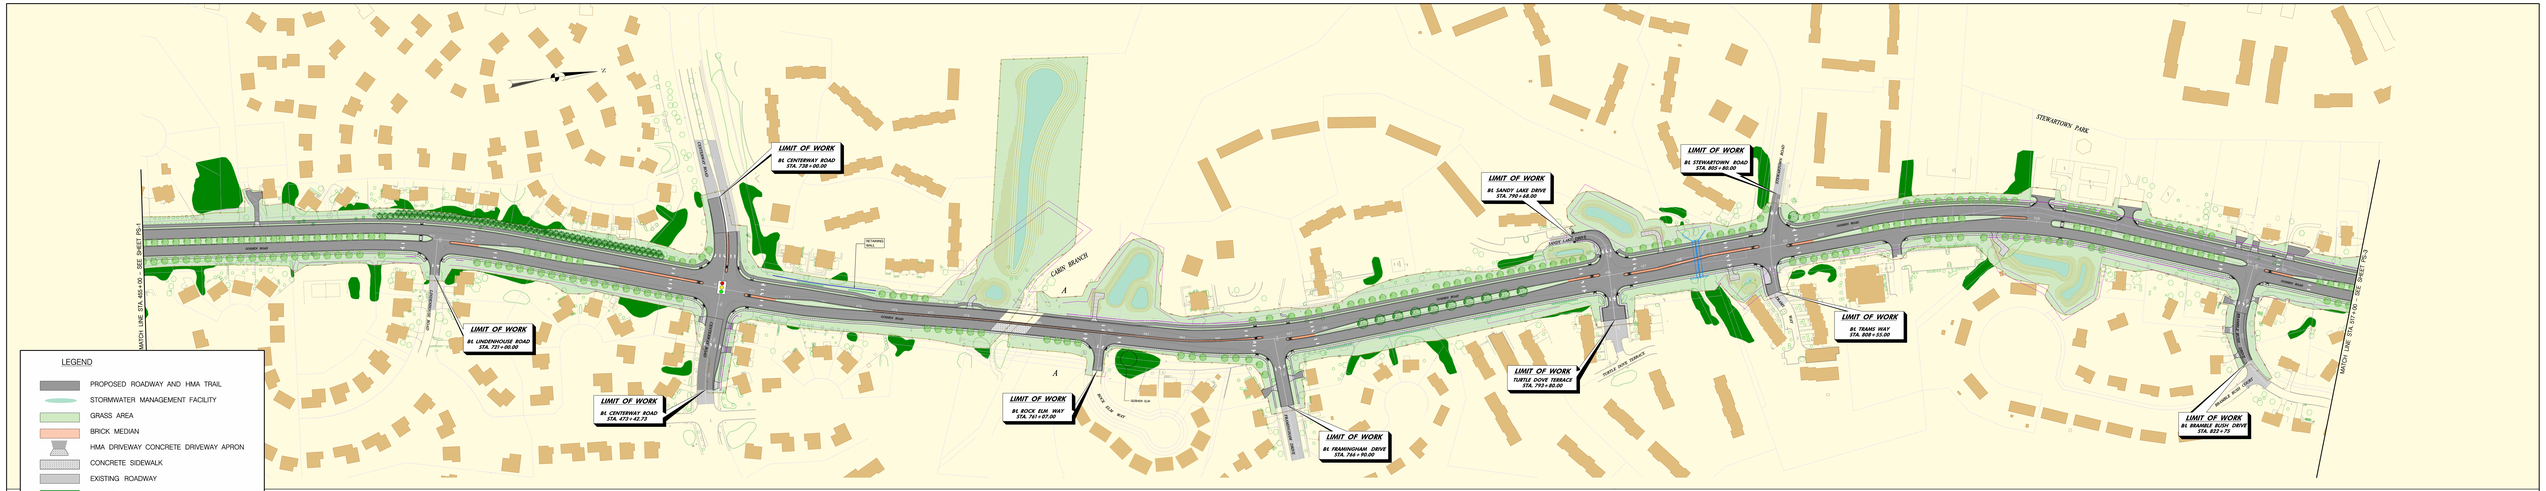

GOSHEN ROAD IMPROVEMENTS

SOUTH OF GIRARD STREET TO NORTH OF WARFIELD ROAD

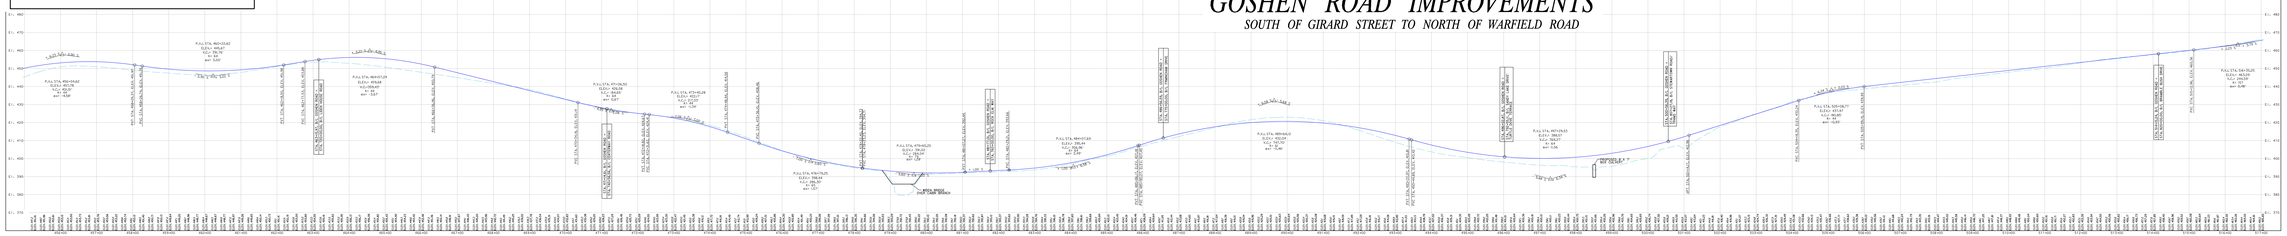

PS-2

DATE:
SEPTEMBER 2009

URS
URS CORPORATION
NEW YORK, NEW YORK

MONTGOMERY COUNTY
DEPARTMENT OF TRANSPORTATION

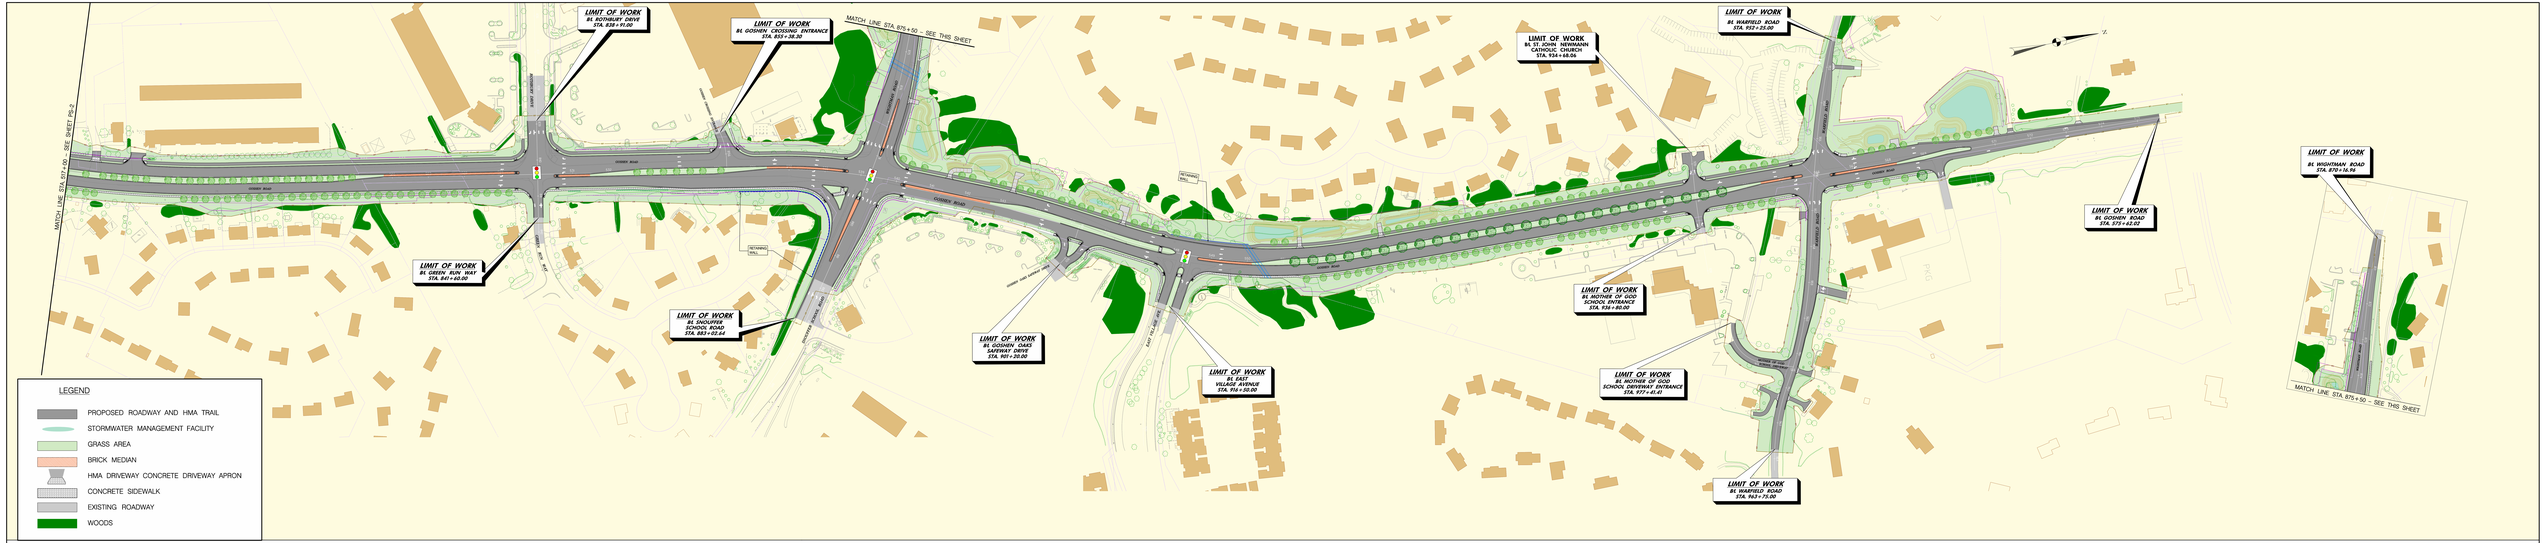

GOSHEN ROAD IMPROVEMENTS

SOUTH OF GIRARD STREET TO NORTH OF WARFIELD ROAD

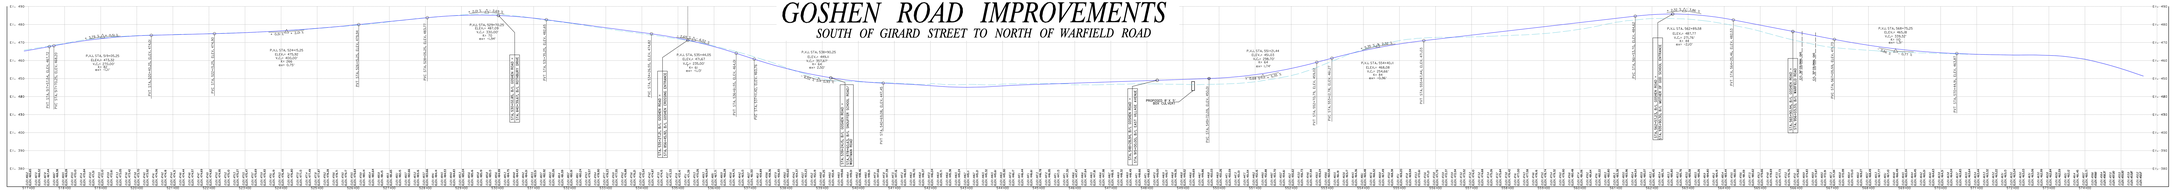

DATE: SEPTEMBER 2009	PS-3
URS CORPORATION	
MONTGOMERY COUNTY DEPARTMENT OF TRANSPORTATION	