





MONTGOMERY COUNTY TRANSIT PROJECTS

Montgomery County Department of Transportation

LAKEFOREST TRANSIT CENTER

LT PROPCO LLC (LORD AND TAYLOR)

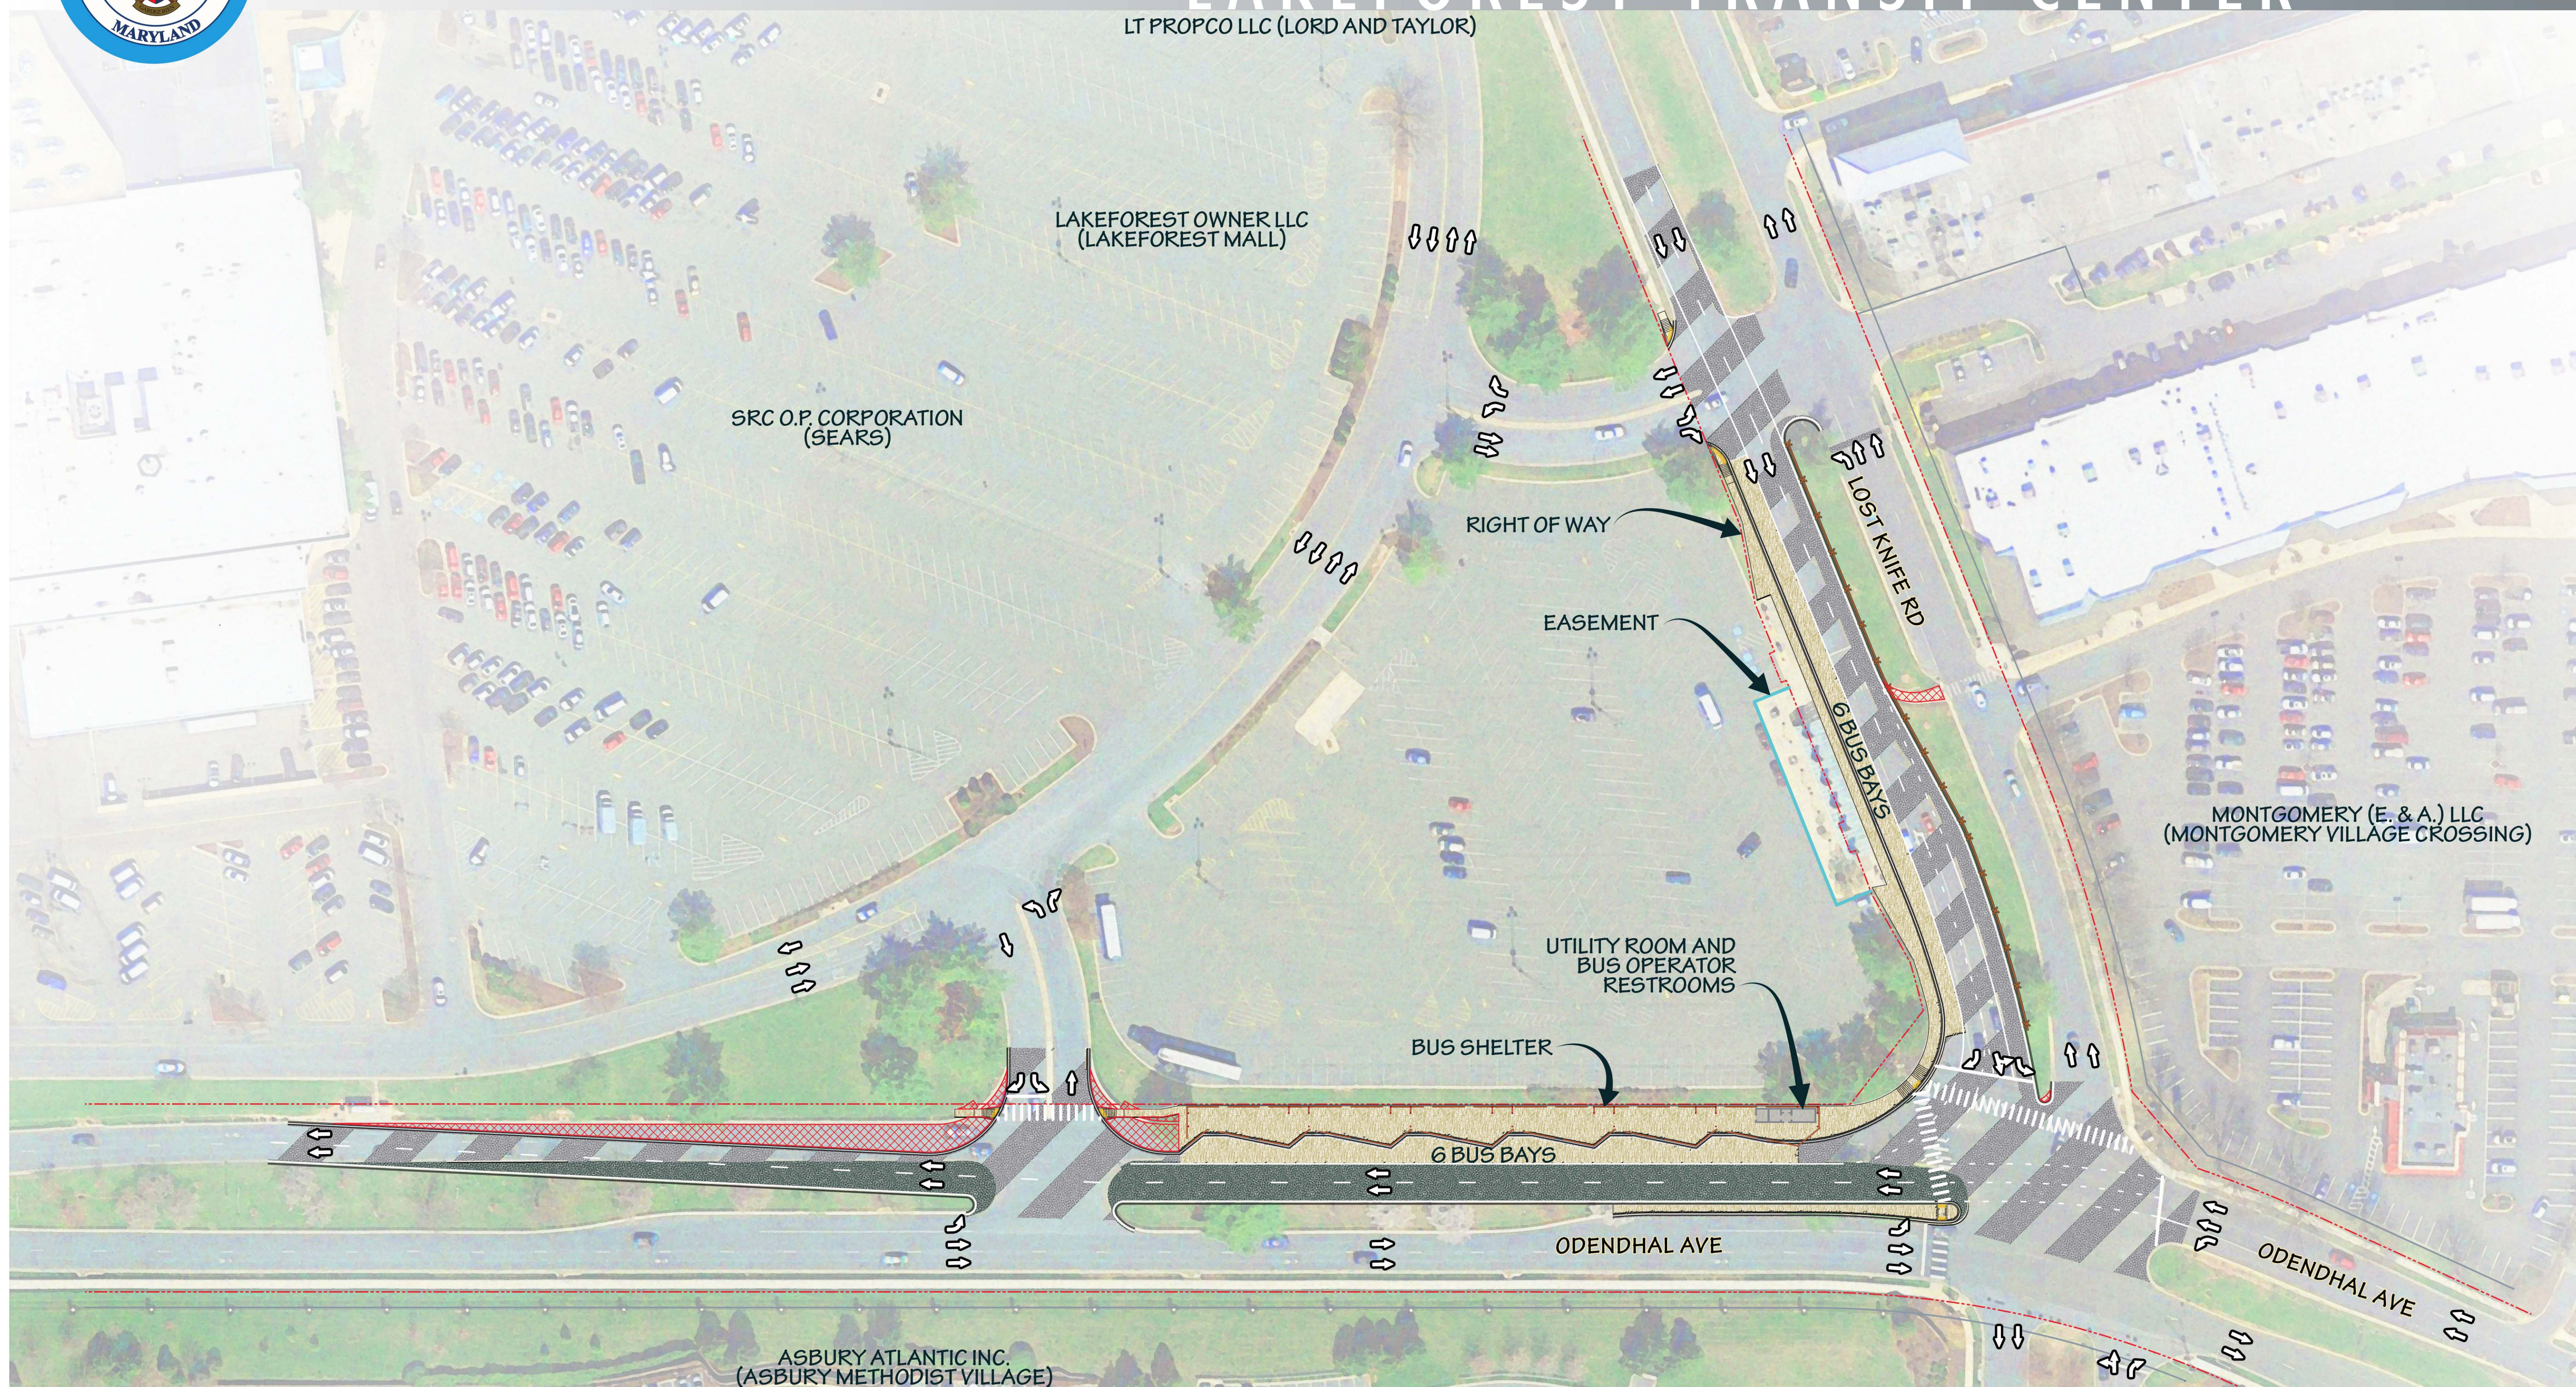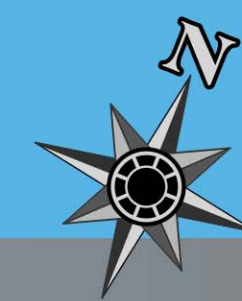

POTENTIAL EXPANSION

- LEGEND
- Asphalt Pavement
 - Concrete Pavement
 - Pavement Removal
 - Grind and Overlay
 - Right of Way
 - Easement