

MATCHLINE SEE SHEET 3

12' SHARED USE PATH

EXISTING SWM FACILITY

PROPOSED RETAINING WALL

GRASS BUFFER

EXISTING SWM FACILITY

MEDICAL CENTER DRIVE

STONE DUST WALKWAY

ASSOCIATES IN ONCOLOGY / HEMATOLOGY

12' SHARED USE PATH

MEDICAL CENTER WAY

PROPOSED RETAINING WALL

STONE DUST WALKWAY

GRASS BUFFER

PROPOSED STORM DRAIN

MEDICAL CENTER DRIVE

12' SHARED USE PATH

MATCHLINE SEE SHEET 5

KINESIS PHYSICAL THERAPY / CHILD CARDIOLOGY ASSOCIATES

ADVENTIST HEALTHCARE, INC
9901 MEDICAL CENTER DR
ROCKVILLE, MD 20850

MEDICAL PLAZA TWO LMTD PTNSHP
9711 MEDICAL CENTER DR
GAITHERSBURG, MD 20878

AMBULATORY CARE ASSC LLP
9715 MEDICAL CENTER DR
GAITHERSBURG, MD 20878

HSRE-CARMEL SHADY GROVE MED
9707 MEDICAL CENTER DR
GAITHERSBURG, MD 20878

LEGEND

- EX. ROW LINE
- PROP. ROW LINE
- EX. LIGHTING
- PROP. SHARED USE PATH LIGHTING
- IMPERVIOUS SHARED USE PATH
- WETLANDS
- PERVIOUS SHARED USE PATH (FLEXIPAVE)
- WATERS OF THE U.S.
- CONCRETE SIDEWALK, ENTRANCE, OR MEDIAN
- EX. WOODS TO REMAIN
- SWM FACILITY
- EX. TREE TO REMAIN
- EX. PAVEMENT OR SIDEWALK REMOVAL
- EX. TREE TO BE REMOVED
- GRASS MEDIAN / ISLAND / SDWK BUFFER
- PROP. TREE

30' 0 30' 60' 90'
SCALE: 1"=30'


SHEET 4

LIFE SCIENCES CENTER LOOP TRAIL

Life Sciences Center District
Gaithersburg, Maryland

RK&K
Responsive People | Creative Solutions

MCDOT
Montgomery County
Department of Transportation

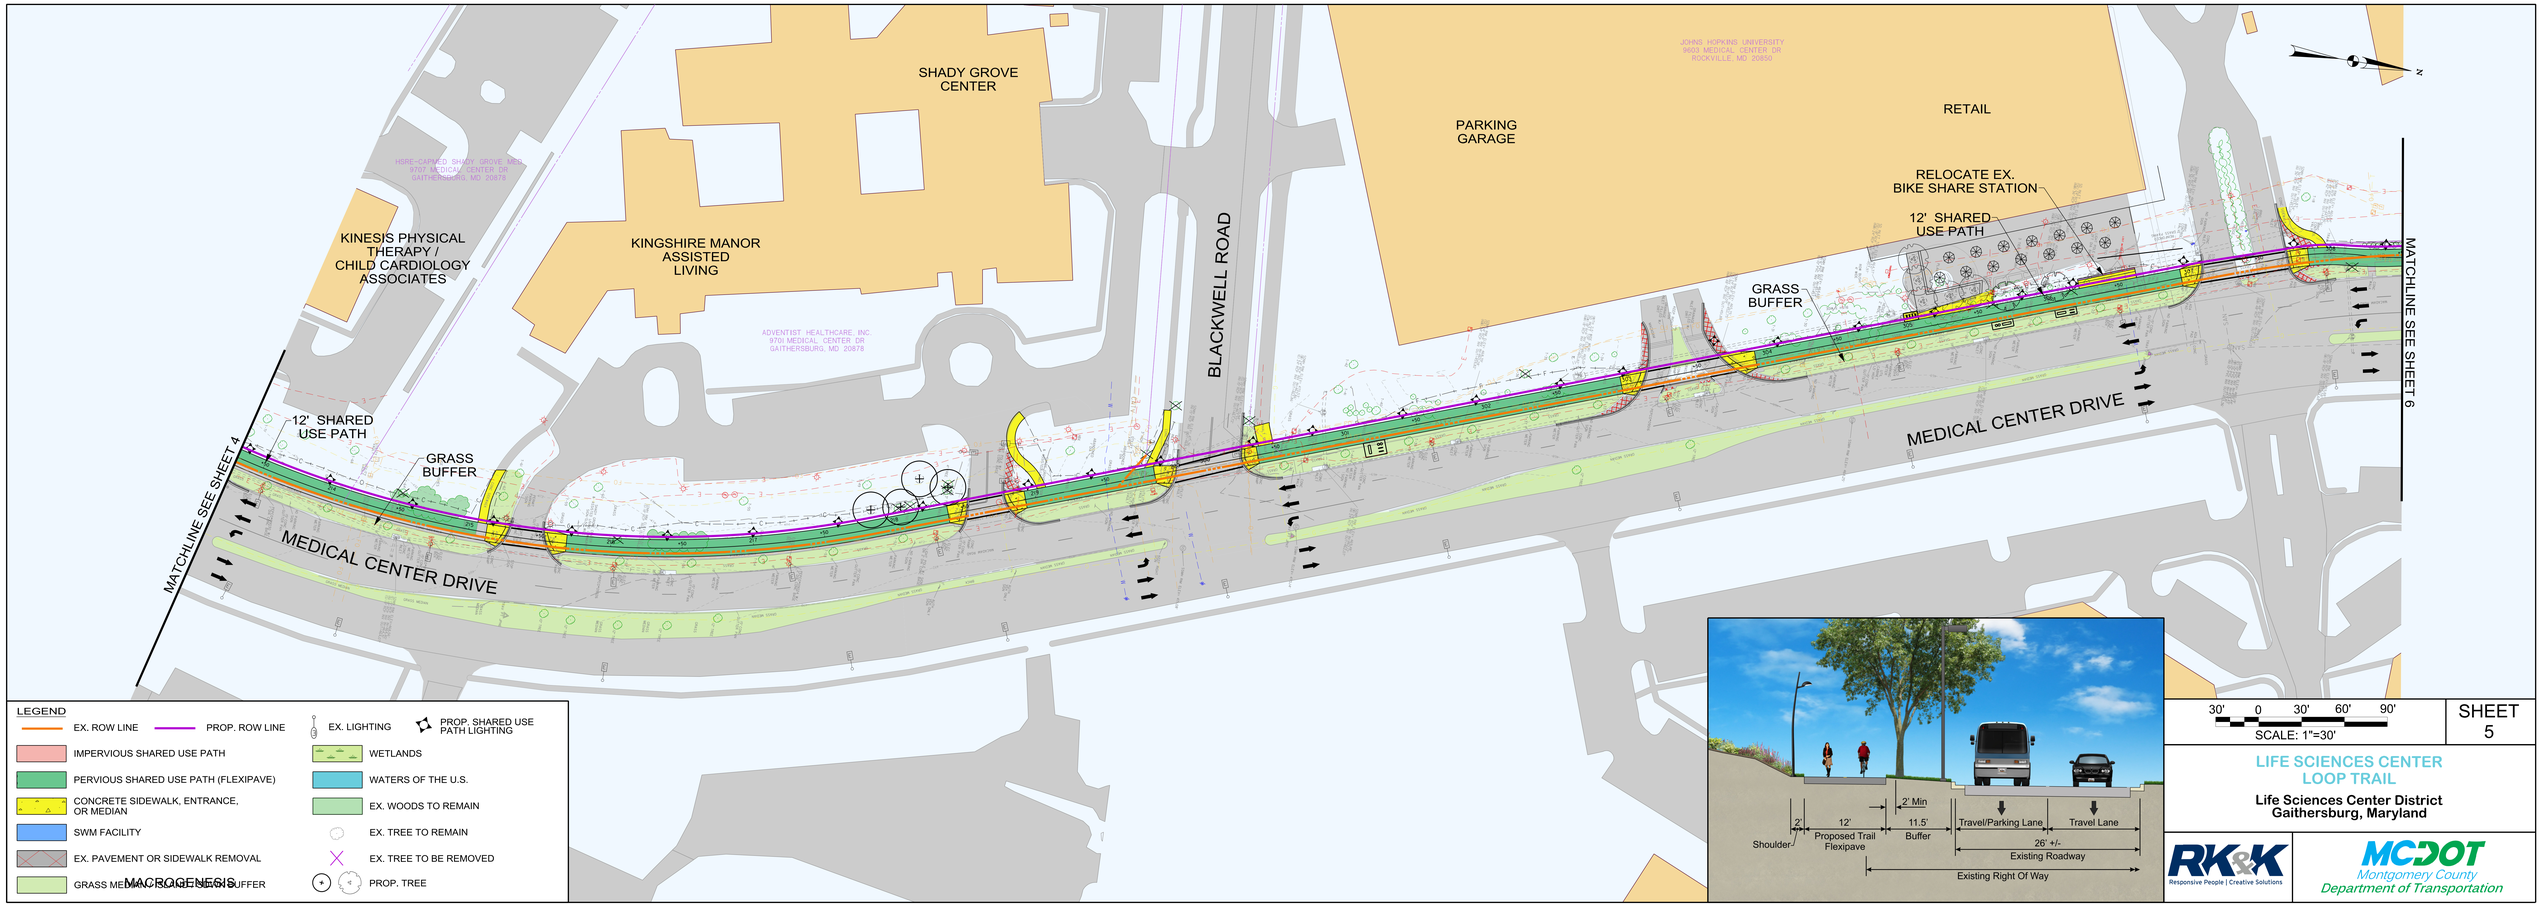

LEGEND

- EX. ROW LINE
- PROP. ROW LINE
- EX. LIGHTING
- PROP. SHARED USE PATH LIGHTING
- IMPERVIOUS SHARED USE PATH
- WETLANDS
- PERVIOUS SHARED USE PATH (FLEXIPAVE)
- WATERS OF THE U.S.
- CONCRETE SIDEWALK, ENTRANCE, OR MEDIAN
- EX. WOODS TO REMAIN
- SWM FACILITY
- EX. TREE TO REMAIN
- EX. PAVEMENT OR SIDEWALK REMOVAL
- EX. TREE TO BE REMOVED
- GRASS MEDIAN, SHOULDER, OR BUFFER
- PROP. TREE

MACROGENESIS

30' 0 30' 60' 90'

SCALE: 1"=30'


SHEET 5

LIFE SCIENCES CENTER LOOP TRAIL

Life Sciences Center District
Gaithersburg, Maryland

RK&K
Responsive People | Creative Solutions

MCDOT
Montgomery County
Department of Transportation

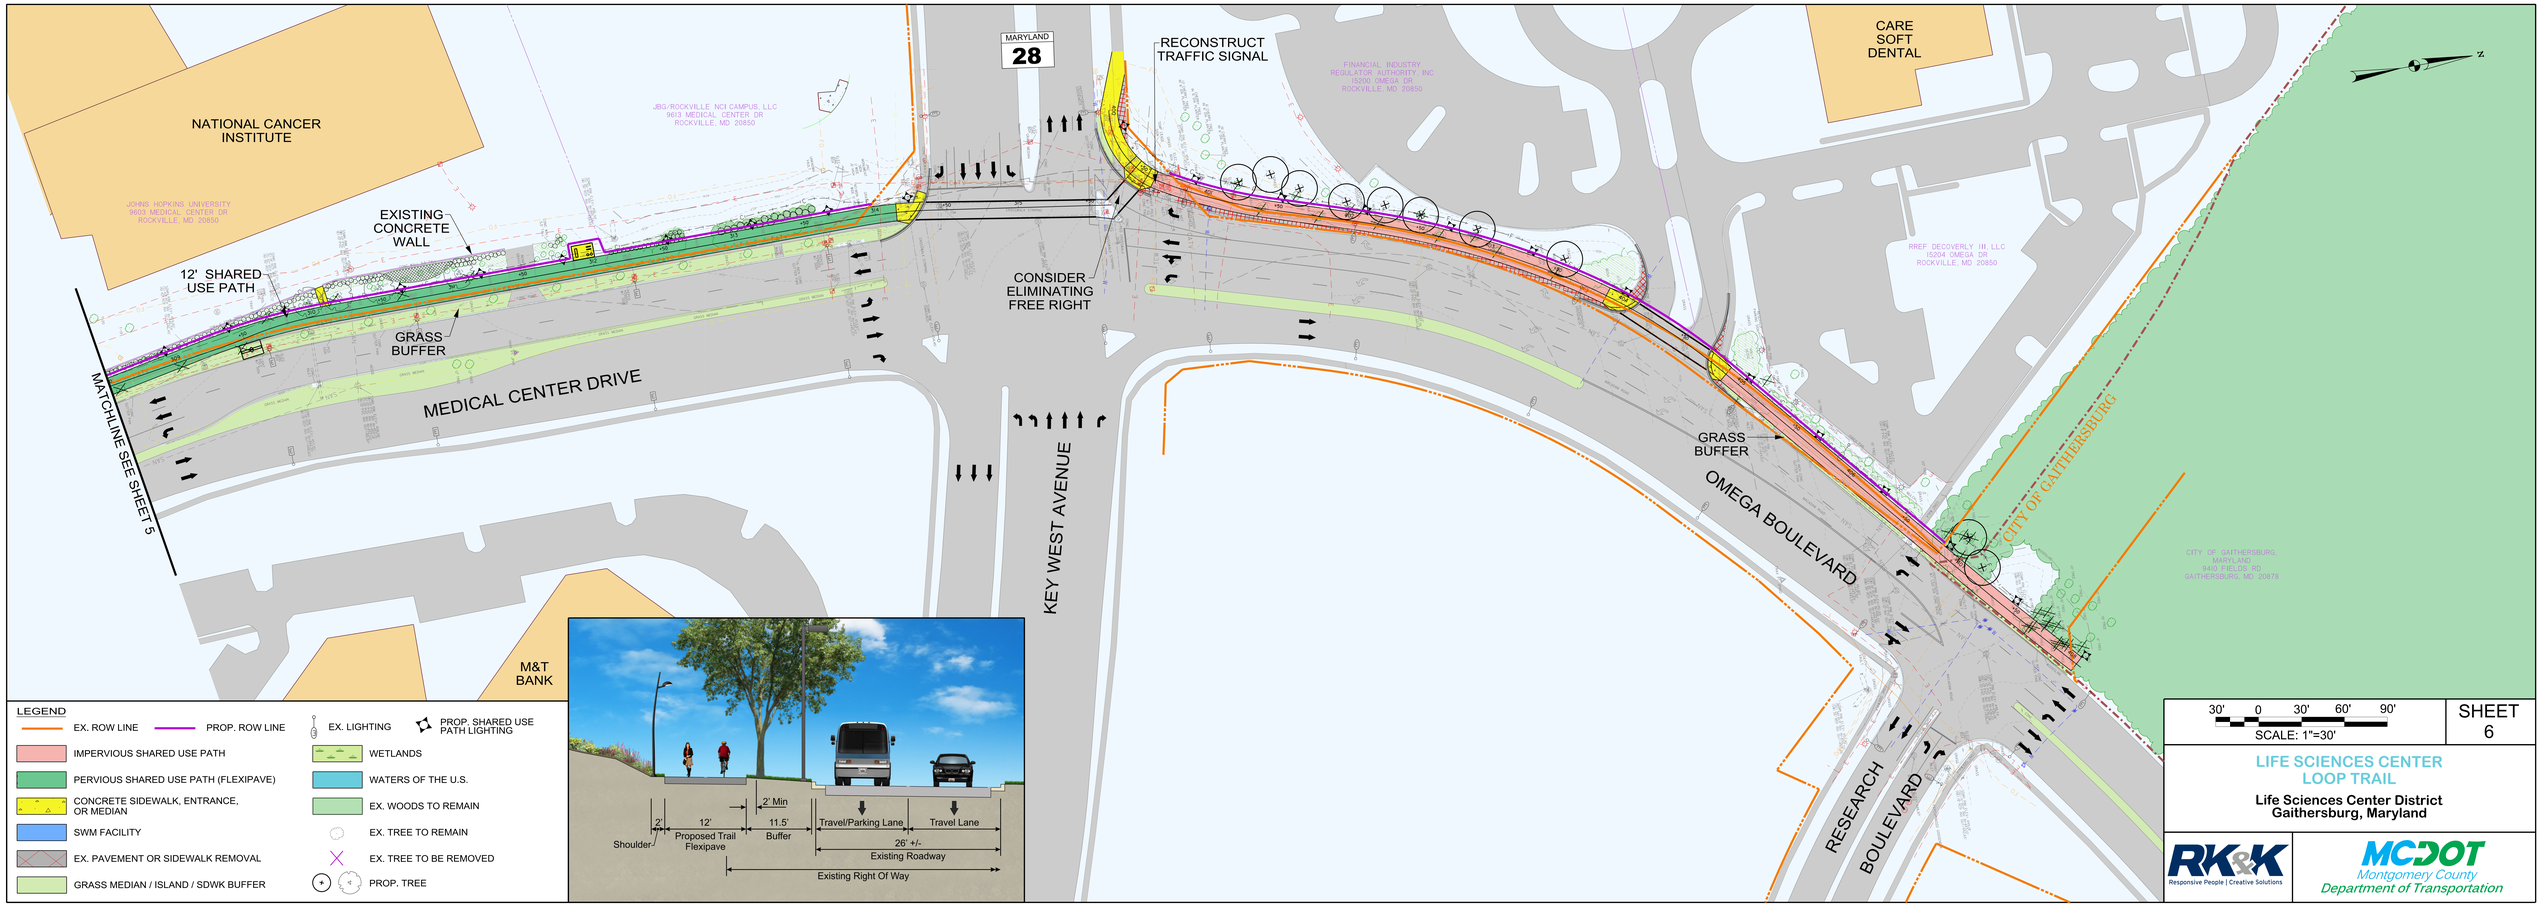

30' 0 30' 60' 90'

SCALE: 1"=30'

SHEET 6

LIFE SCIENCES CENTER LOOP TRAIL

Life Sciences Center District
Gaithersburg, Maryland

RK&K
Responsive People | Creative Solutions

MCDOT
Montgomery County
Department of Transportation