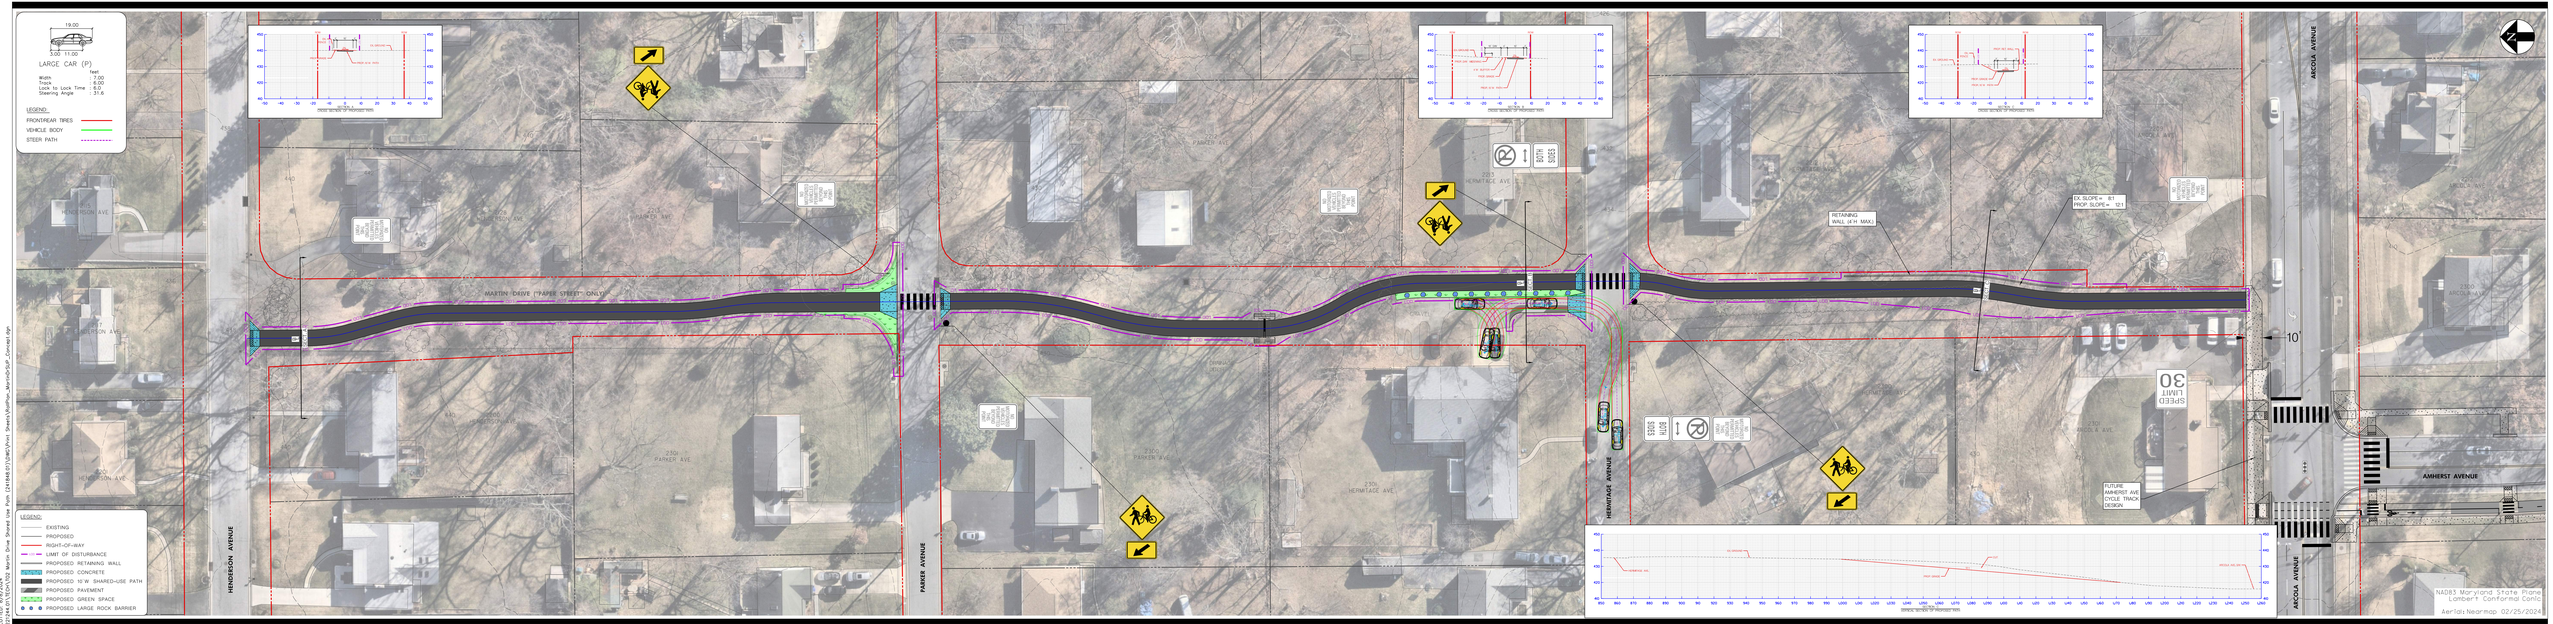

Mead & Hunt

Martin Drive
Shared-Use Path Concept